FED. RD DIVISION	STATE	PROJECT	TYPE FUNDS
2	OHIO		

1/1

AUGLAIZE COUNTY
AUG-65-(9.58)

SEC. 20, T5S., R7E.

LOCATION PLAN

AUGLAIZE COUNTY

AUG-65-(9.58)-LIMA-JACKSON CENTER-SOUTH-ROAD

UNION TOWNSHIP

1953

Scale 1" = 50'-0"

CURVE DATA
P.I. Sta. 508+94.07
Δ = 5° 22' Lt.
D = 0° 28'
R = 12,277.67'
L = 1150.00'
T = 575.42'
E = 13.43'

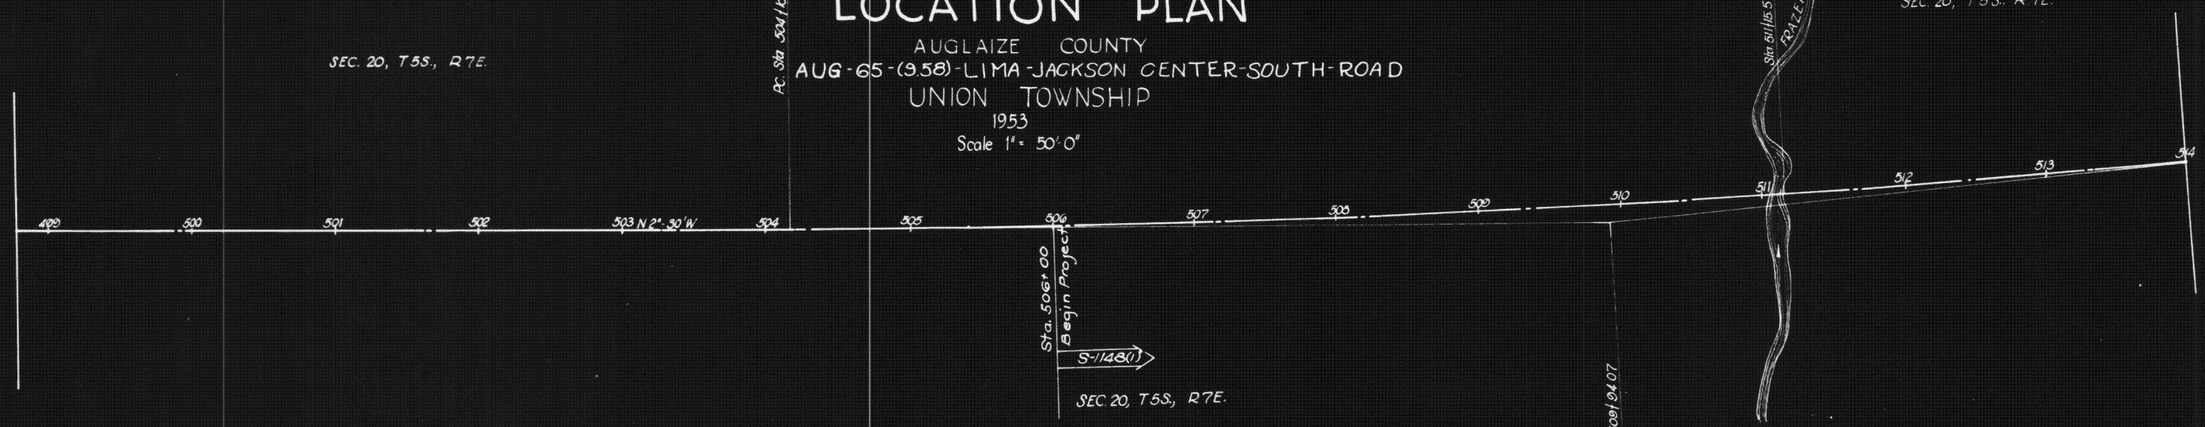

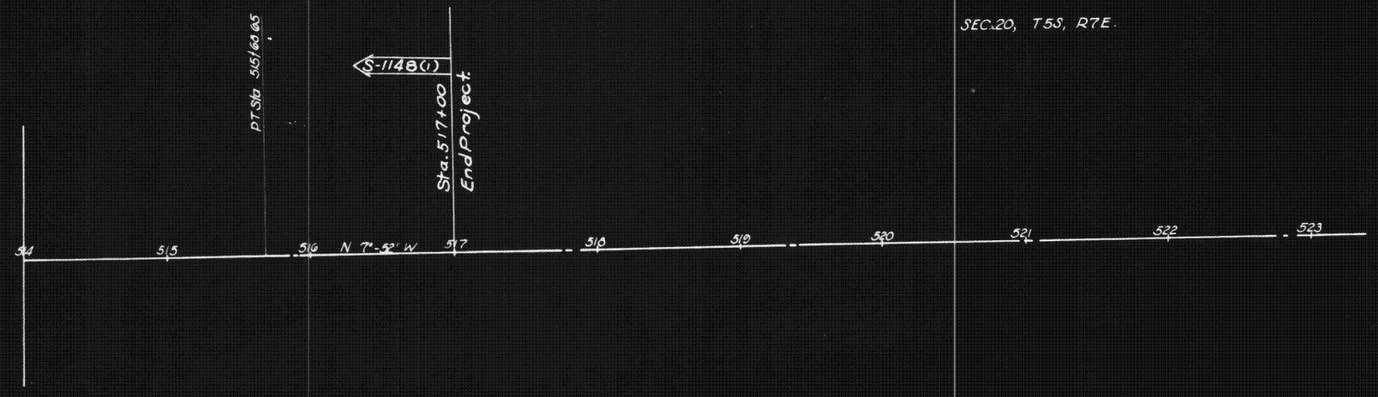

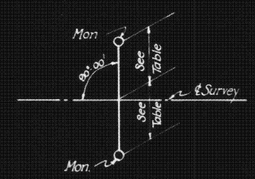

DETAIL FOR SETTING REFERENCE POINTS

REFERENCE POINTS TO BE SET AFTER CONSTRUCTION		
STATION	Distance from ℄	
	Left	Right
504+18.65	16'	16'
509+00	16'	16'
513+00	16'	16'
515+68.65	16'	16'
517+00	16'	16'

APPROVED 10-15-53 O.W. Gruebmeyer
LOCATION & DESIGN ENGINEER

REG. PROFESSIONAL ENGINEER Nº 1336