LOCATION PLAN

FED. RD. DIVISION	STATE	PROJECT	
2	OHIO	1959	

AUGLAIZE COUNTY
AUG-197-(5.00-5.16)

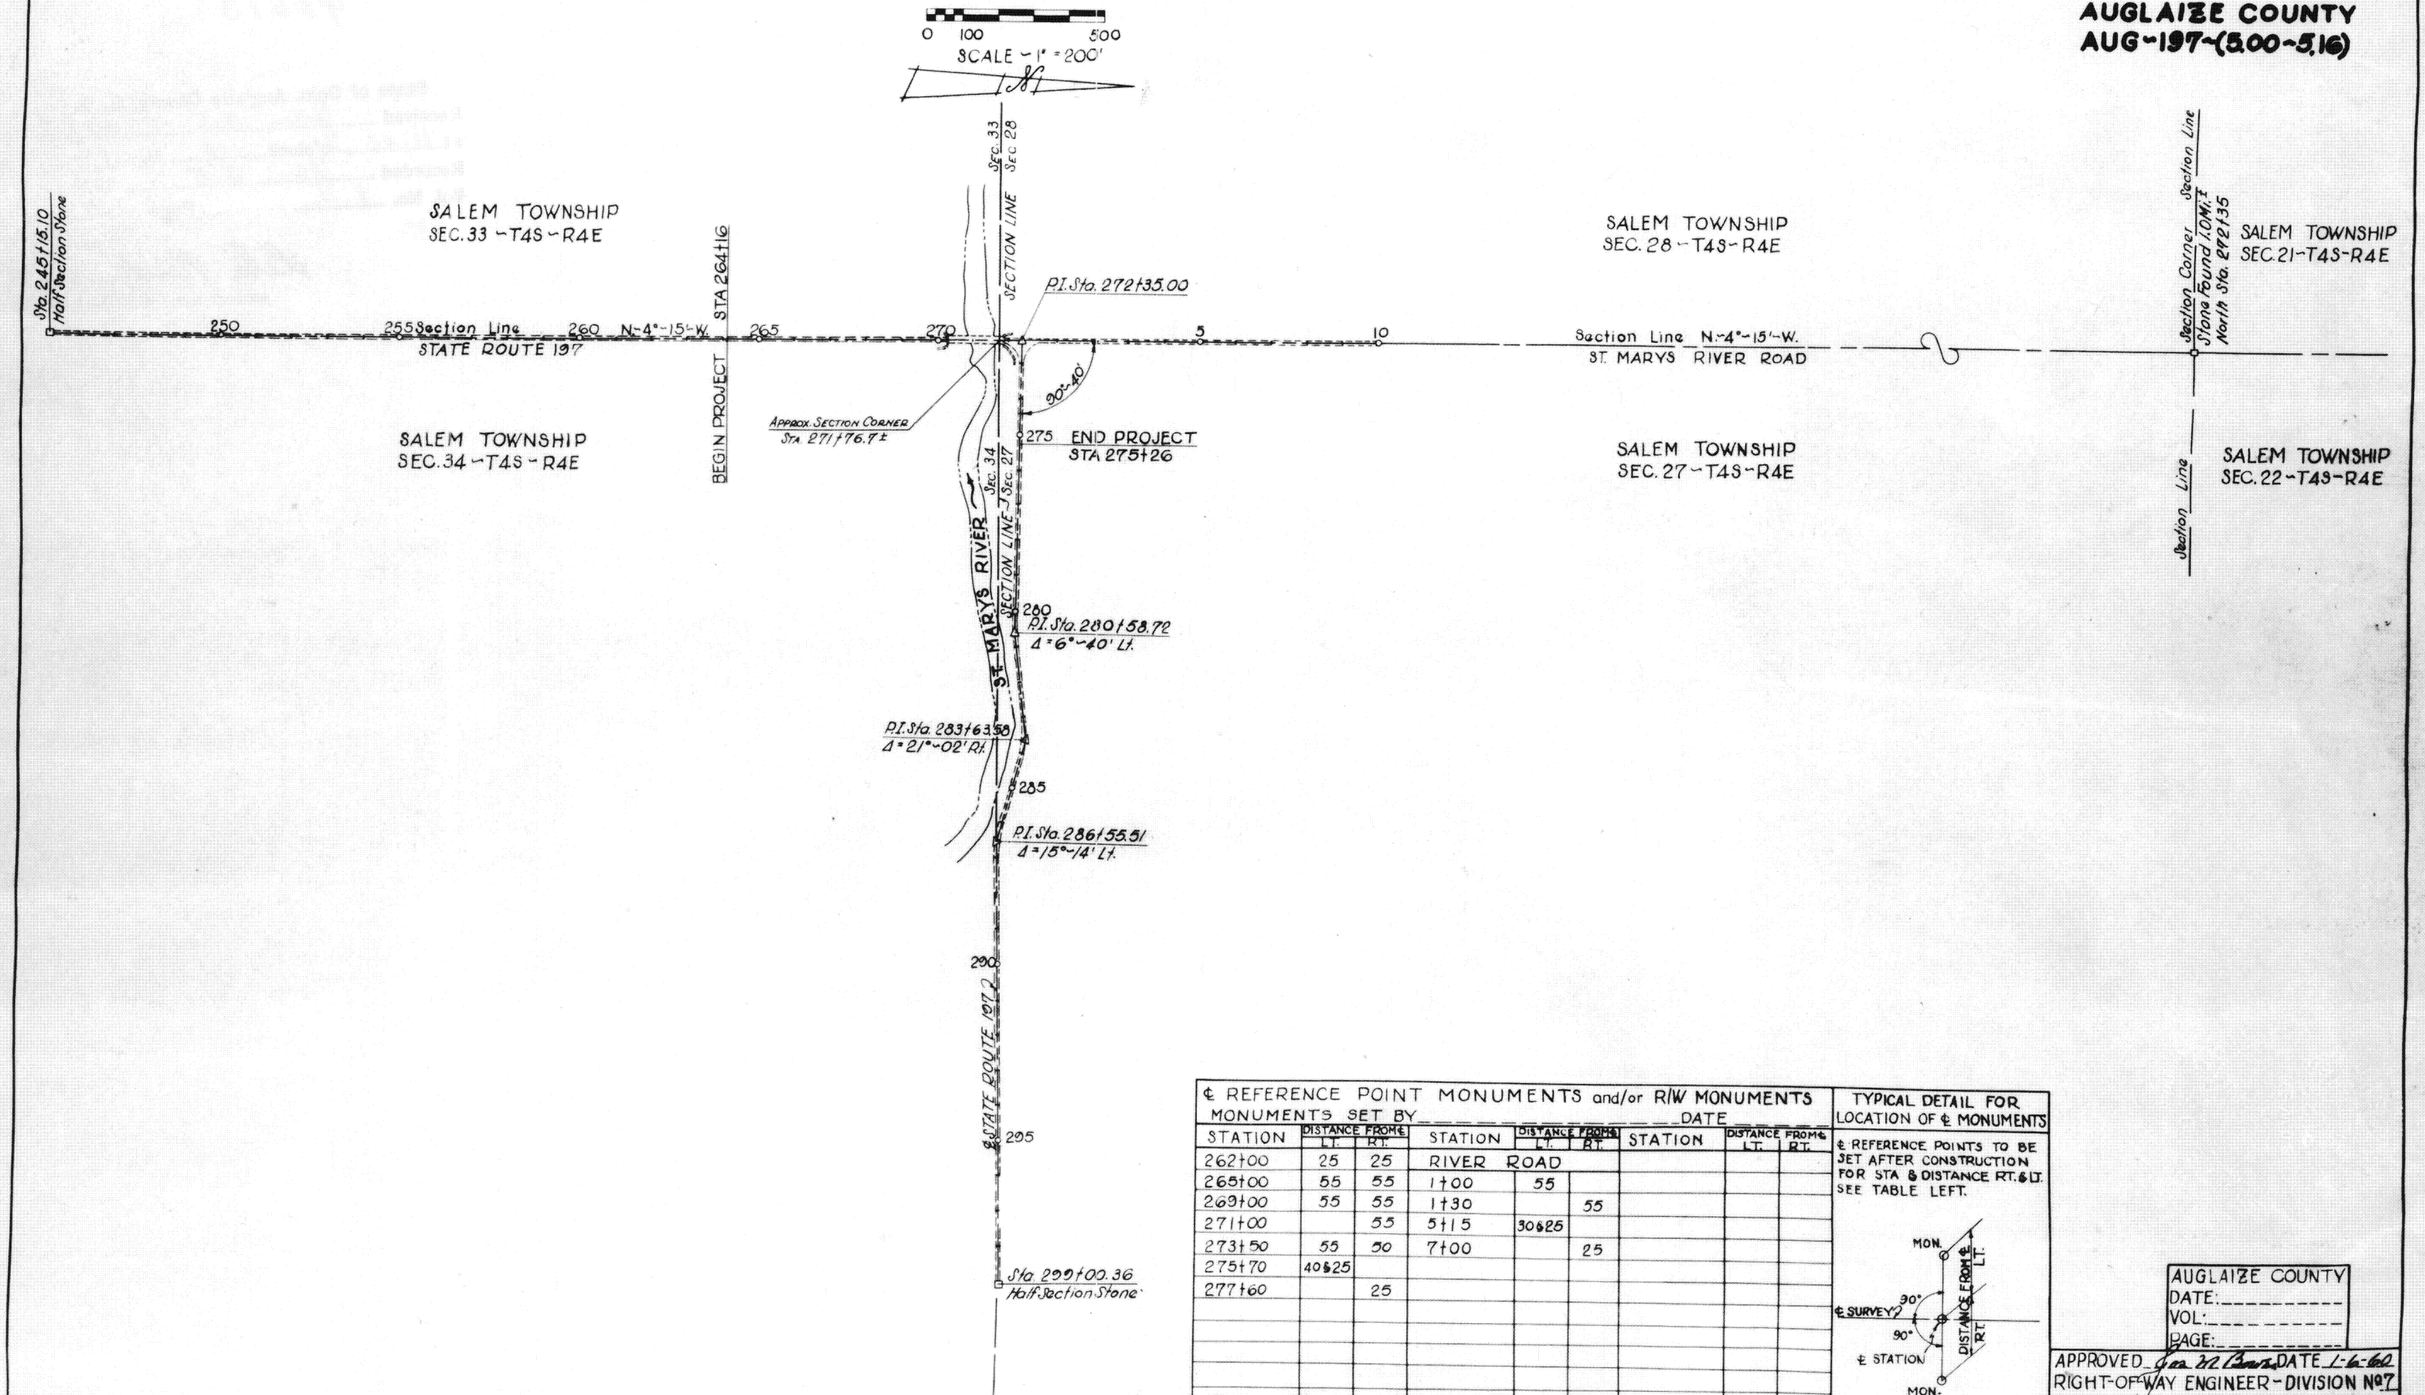

℄ REFERENCE POINT MONUMENTS and/or R/W MONUMENTS
MONUMENTS SET BY _____ DATE _____

STATION	DISTANCE FROM ℄ LT.	DISTANCE FROM ℄ RT.	STATION	DISTANCE FROM ℄ LT.	DISTANCE FROM ℄ RT.	STATION	DISTANCE FROM ℄ LT.	DISTANCE FROM ℄ RT.
262+00	25	25	RIVER ROAD					
265+00	55	55	1+00	55				
269+00	55	55	1+30		55			
271+00		55	5+15	30&25				
273+50	55	50	7+00		25			
275+70	40&25							
277+60		25						

TYPICAL DETAIL FOR LOCATION OF ℄ MONUMENTS

℄ REFERENCE POINTS TO BE SET AFTER CONSTRUCTION FOR STA & DISTANCE RT. & LT. SEE TABLE LEFT.

AUGLAIZE COUNTY
DATE: _____
VOL: _____
PAGE: _____

APPROVED Geo. W. Bauer DATE 1-6-60
RIGHT-OF-WAY ENGINEER - DIVISION No. 7
REGISTERED SURVEYOR No. 3120

LOCATION PLAN