

SHELBY COUNTY
JACKSON TOWNSHIP
SEC. 10 - TOWN 7S. - RANGE 7E.

LOCATION PLAN

SHELBY COUNTY
JACKSON TOWNSHIP
SEC. 3 - TOWN 7S. - RANGE 7E.

FED. RD. DIVISION	STATE	PROJECT
2	OHIO	1060

SHELBY COUNTY
SHE-65-(7.06X8.57)
AUGLAIZE COUNTY
AUG-65-(3.80)


0 200 400
SCALE - 1" = 200'



SHELBY COUNTY
JACKSON TOWNSHIP
SEC. 10 - TOWN 7S. - RANGE 7E.

EXISTING R/W MONUMENTS FOUND SET SHELBY COUNTY					
STATION	DISTANCE FROM LT.	RT.	STATION	DISTANCE FROM LT.	RT.
410+27	30.05		465+29	30.05	
440+27.5	30.06		465+29.5		29.98
440+28.5		29.93			
445+28	30.06				
450+27.5	30.30				
450+28		29.92			
460+29	30.00				

SHELBY COUNTY
JACKSON TOWNSHIP
SEC. 3 - TOWN 7S. - RANGE 7E.

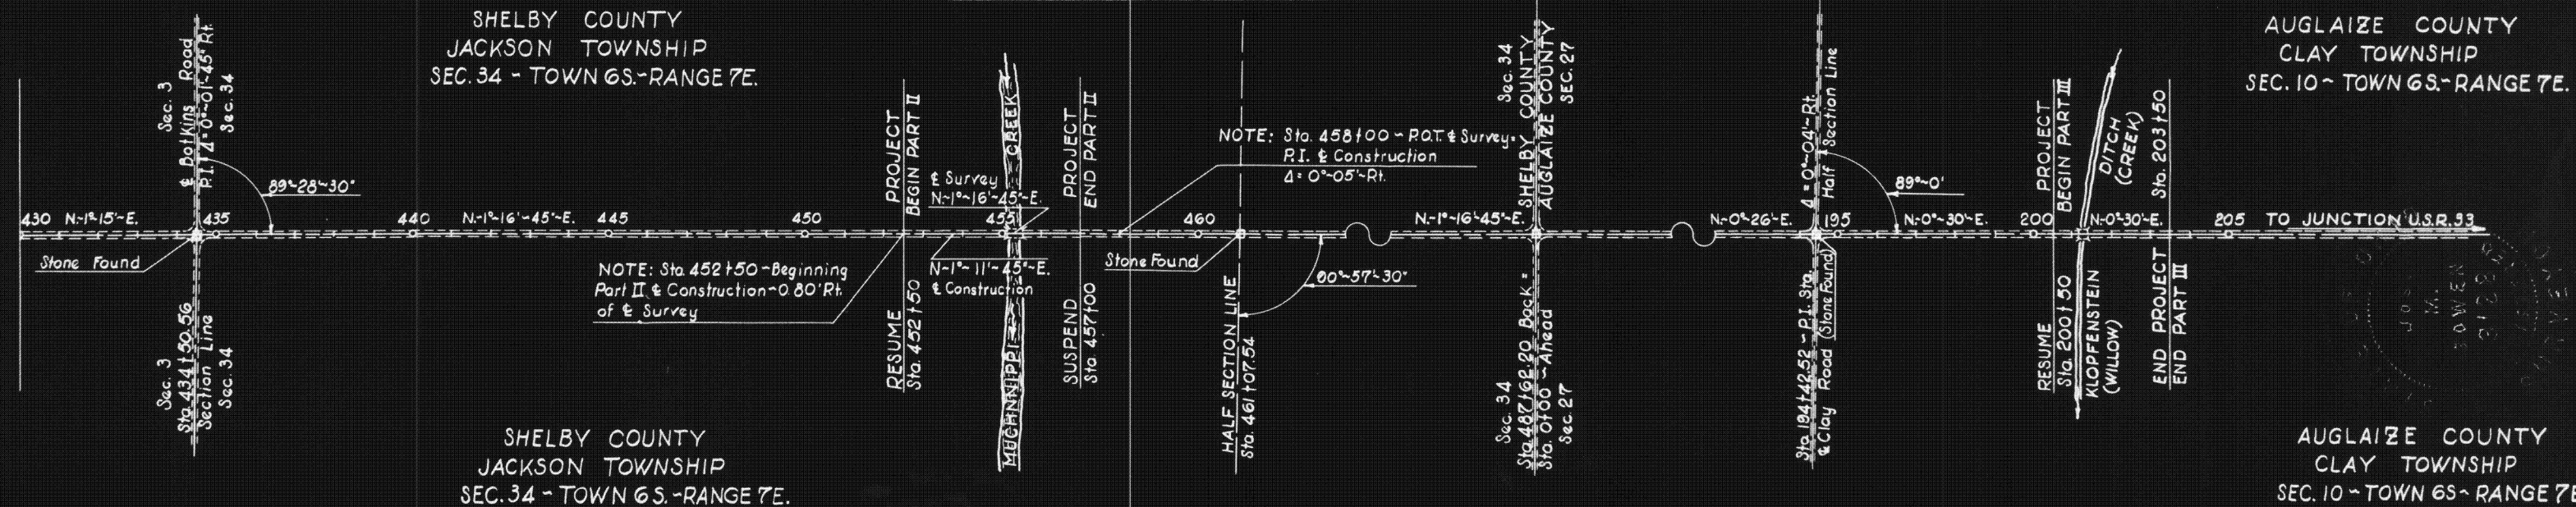


SHELBY COUNTY
JACKSON TOWNSHIP
SEC. 34 - TOWN 6S. - RANGE 7E.


AUGLAIZE COUNTY
CLAY TOWNSHIP
SEC. 10 - TOWN 6S. - RANGE 7E.

AUGLAIZE COUNTY
CLAY TOWNSHIP
SEC. 10 - TOWN 6S. - RANGE 7E.

TYPICAL DETAIL FOR
LOCATION OF & MONUMENTS
FOR STA. & DISTANCE LT. & RT.
SEE TABLE RIGHT

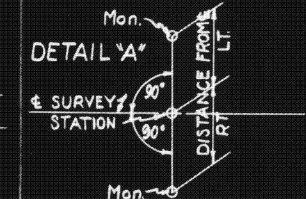

& REFERENCE POINT MONUMENTS TO BE SET AFTER CONSTRUCTION											
STATION	DISTANCE FROM LT.	RT.	STATION	DISTANCE FROM LT.	RT.	STATION	DISTANCE FROM LT.	RT.	STATION	DISTANCE FROM LT.	RT.
PART I			PART II			PART III			PART IV		
366+00	15	15	398+50	15	15	450+00	13	13	195+00	12	12
373+50	15	15	404+00	15	15	455+00	15	15	200+00	13	13
379+00	15	15	LOCK TWO ROAD			459+00	13	13	205+00	12	12
384+00	15	15	4100	11	14				* See Detail "B"		
389+00	15	15	6+00	10	12						
394+00	15	15									

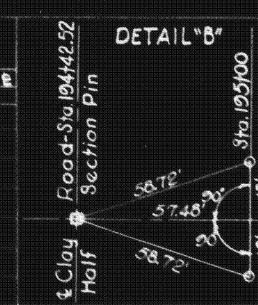

EXISTING R/W MONUMENTS FOUND SET AUGLAIZE CO.		
STATION	DISTANCE FROM LT.	RT.
209+25.39	30	
214+24.84	30	

RECORDED AUGLAIZE COUNTY	RECORDED SHELBY COUNTY
DATE	DATE
VOL.	VOL.
PAGE	PAGE

APPROVED *Geo. M. Bowen*
DATE *7-26-60*
RIGHT-OF-WAY ENGINEER - DIVISION N-7
REGISTERED SURVEYOR N-3128

MONUMENTS SET BY _____
DATE _____