Auglaize County Road Records

Road Name: Kohler Rd.
Road Number: 125

			Origin of Road				Road Improvements									General Location of Road
Petitioner(s)	Year Viewed	Year Granted	BOCC Journal Volume	BOCC Journal Page	Road Journal Volume	Road Journal Page	BOCC Journal Volume	BOCC Journal Page	Improv. Journal Volume	Improv. Journal Page	Deed Volume Volume	Deed Volume Page	Plat Book Volume	Plat Book Page	Width	By Road Entries
	1841				All. Co - 2 Aug.Co - 1	105 56									60'	Plank Pike to S 1/4 corner Sec. 24, T6S, R5E
	1842				All. Co - 2 Aug.Co - 1	64-65 56									60'	Alteration of road from Bothes Mill from SR 219 south to Piqua Road
C. Galezer	1849	1849	1	39	2	45									60'	9 chains north to 12 chains south Center Sec. 12, T6S, R5E
A. Montgomery	1850	1850	1	65											50'	9 chains north to 12 chains south Center Sec. 12, T6S, R5E
J. Jackson	1853	1853	1	191	3	108									40'	N 1/4 corner Sec. 25, T6S, R5E to S 1/4 said Sec.
J. Doering	1880	1880					4	117	2	202					50'	(Washington Branch Pike) N 1/4 corner Sec. 1, T6S, R5E to Center Sec. 13, said Township
C. Valentine	1886	1886	5	377	3A	391									40'	Center Sec. 24, T6S, R5E north 72 Rods
State of Ohio		1971									216 222	781 421			Varies	Relocation for U.S. Route 33
Township Trustees		1984									265	84 & 86			60'	1425.00' north to 1725.00' north of Center of Sec. 25, T6S, R5E

Right-of-way Width

- 60 ft.
- 50 ft.
- 40 ft.
- Varies

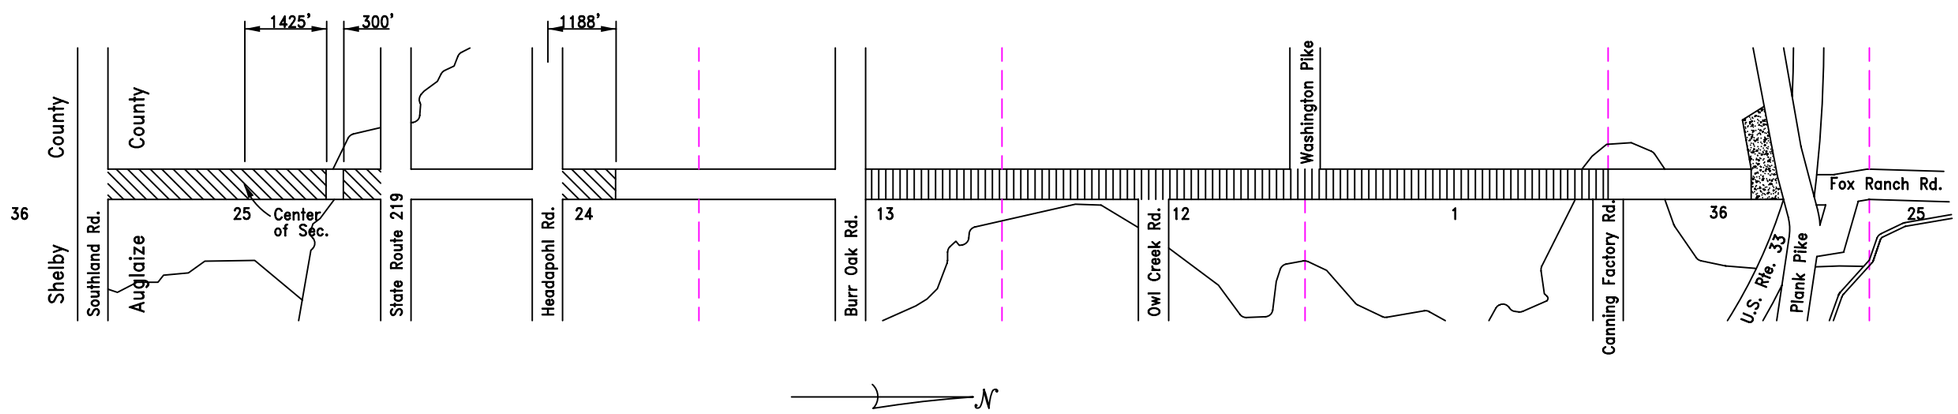

Old Road Name(s)

Washington Branch Pike (1880)
Washington–Owl Creek Rd. (1917)

Revised: 04 March 2013

Kohler Rd.