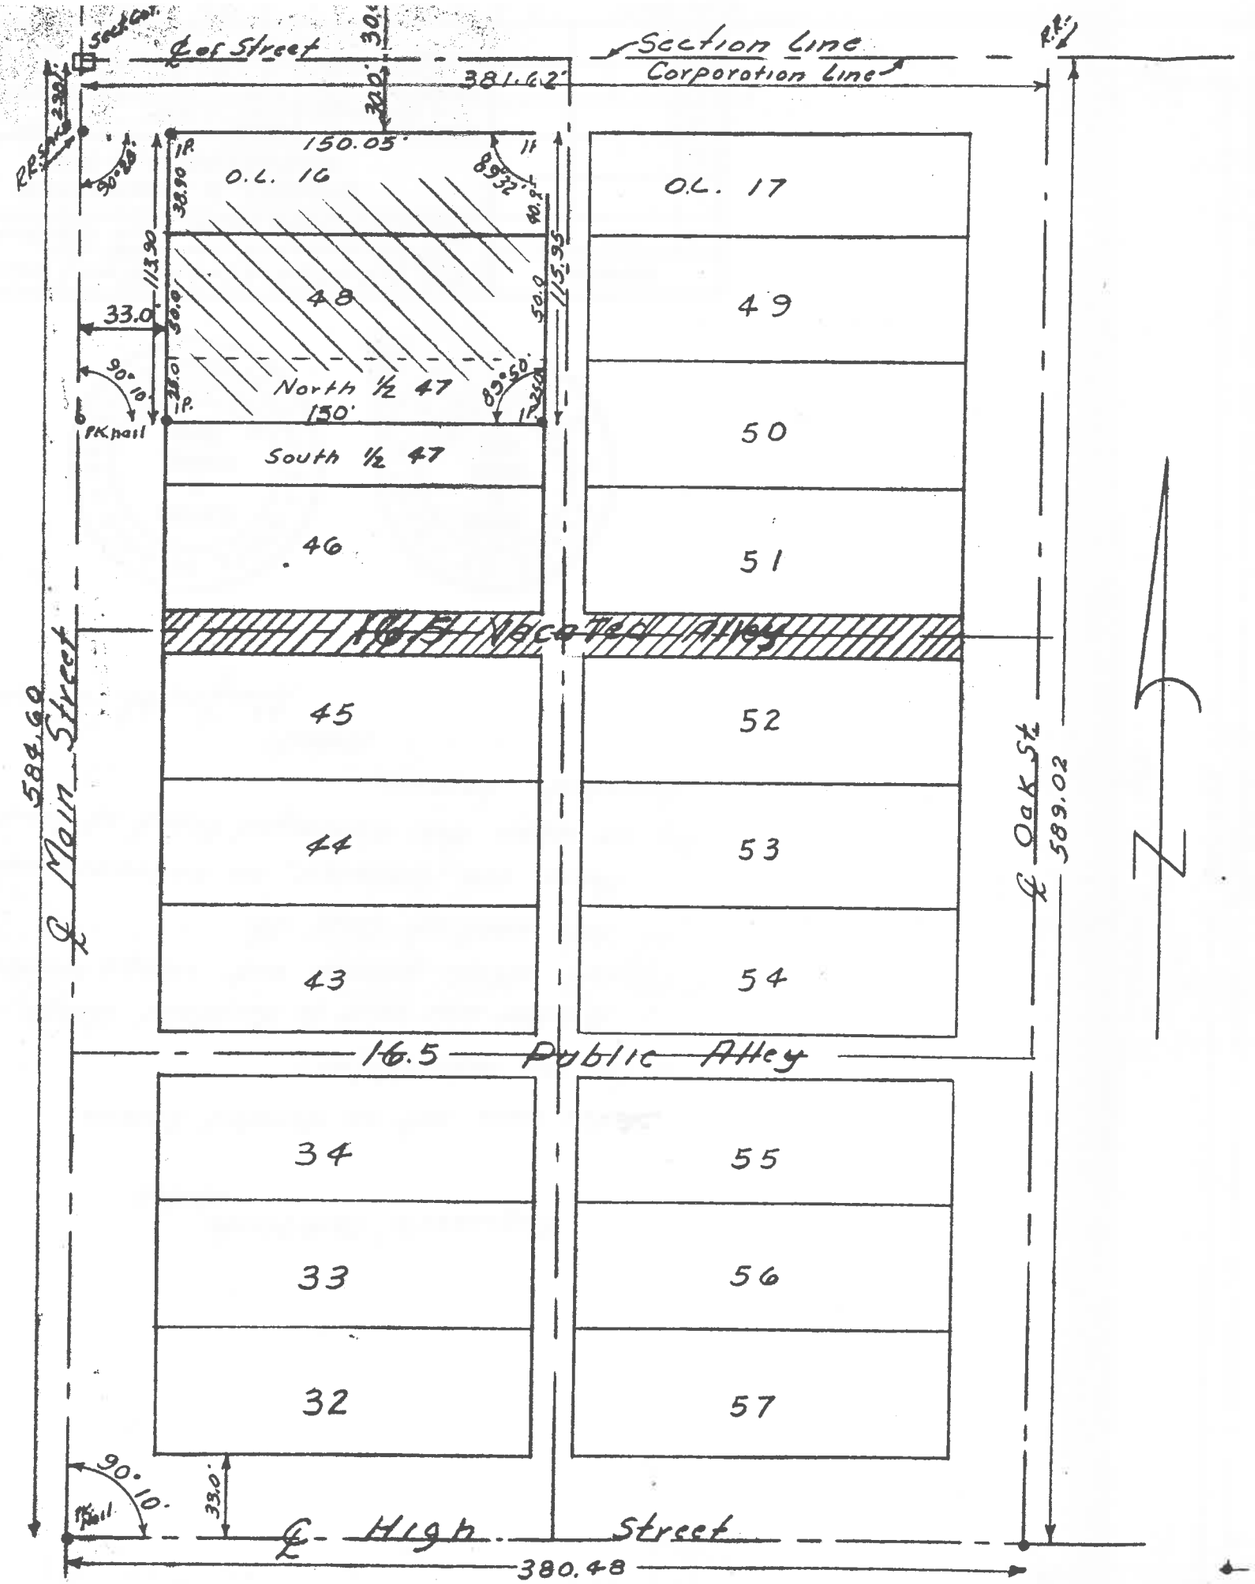

Engineer's Certificate
11/21/67

Stakes were set as denoted hereon under my supervision.

A letter was sent to Buckland Village Council which pointed out irregularities in lots east of Oak St.

There are, however, no encroachments by or upon the surveyed tract of land denoted hereon.

Attest:
Clayton H. Stimmel, P.E.

STATE OF OHIO
CLAYTON H. STIMMEL
4908
REGISTERED SURVEYOR

STATE OF OHIO
CLAYTON H. STIMMEL
28010
REGISTERED PROFESSIONAL ENGINEER

REVISIONS		
NO.	DATE	BY
1		
2		
3		
4		
5		

N. ½ Lot 47 all of Lot 48 & all of O.L. 16 of J. H. Gochenour's 2nd Add. For Edward & Betty Folk. Box 66 Buckland O.

STIMMEL & ASSOCIATES
WAPAKONETA & ADA

DRAWN BY	SCALE	MATERIAL
Jim Emrick	1" = 60'	
CHK'D C H Stimmel	DATE 4-13-67	DRAWING NO. 67-5305
TRACED –	APP'D	

WAPAKONETA, OHIO

1 to Folk 1 to R. Emrick 1 to File (white)