GREENLAWN CEMETERY

Wapakoneta, Ohio

Main Entrance Topographic Survey

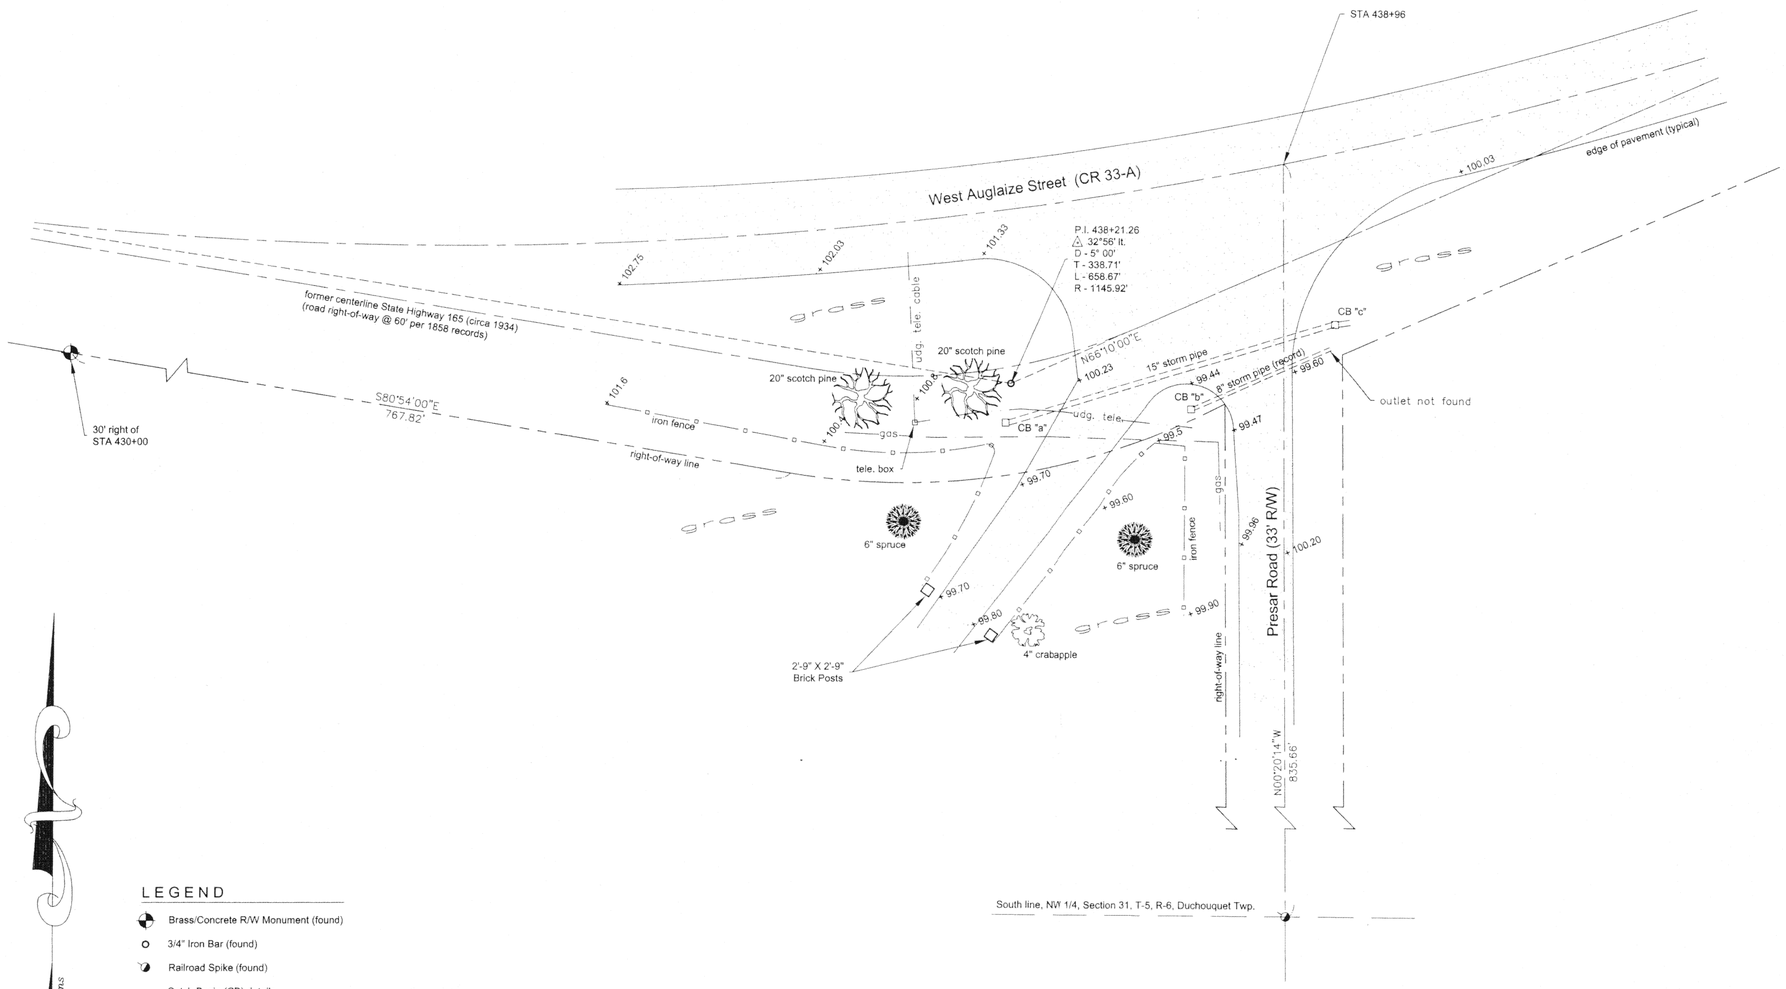

per 1934 R/W plans

LEGEND

- Brass/Concrete R/W Monument (found)
- 3/4" Iron Bar (found)
- Railroad Spike (found)

Catch Basin (CB) details
CB "a" culvert invert - 97.93
CB "b" top grate - 99.11
invert unknown
CB "c" top grate - 97.70
invert 15" 96.00

+ 101.6 - denotes "spot" elevation

GRAPHIC SCALE

20 0 10 20 40 80

(IN FEET)
1 inch = 20 ft.

JAMES M. KENT, PS 6792 OH

NO.	DATE	DESCRIPTION	BY

DRAWN BY: JMK	DATE: 12/01/2000
CHECKED BY:	DRAWING NO.: 3657-T
JOB NO.: 3657	SHEET 1 OF 1

Prepared for
Creative Landscape
by

kent surveying
1750 Bellefontaine Street
Wapakoneta, Ohio 45895

DUC-31-20