PART OF LOT 1, WILD'S ADDITION;

CITY OF WAPAKONETA, AUGLAIZE COUNTY, STATE OF OHIO

T-5-S, R-6-E

NORTH

scale - 1" = 20'

LEGEND

- 5/8" re-rod w/cap (set)
- 5/8" re-rod w/cap (fd)
- iron pipe (fd.)
- utility pole
- fence line

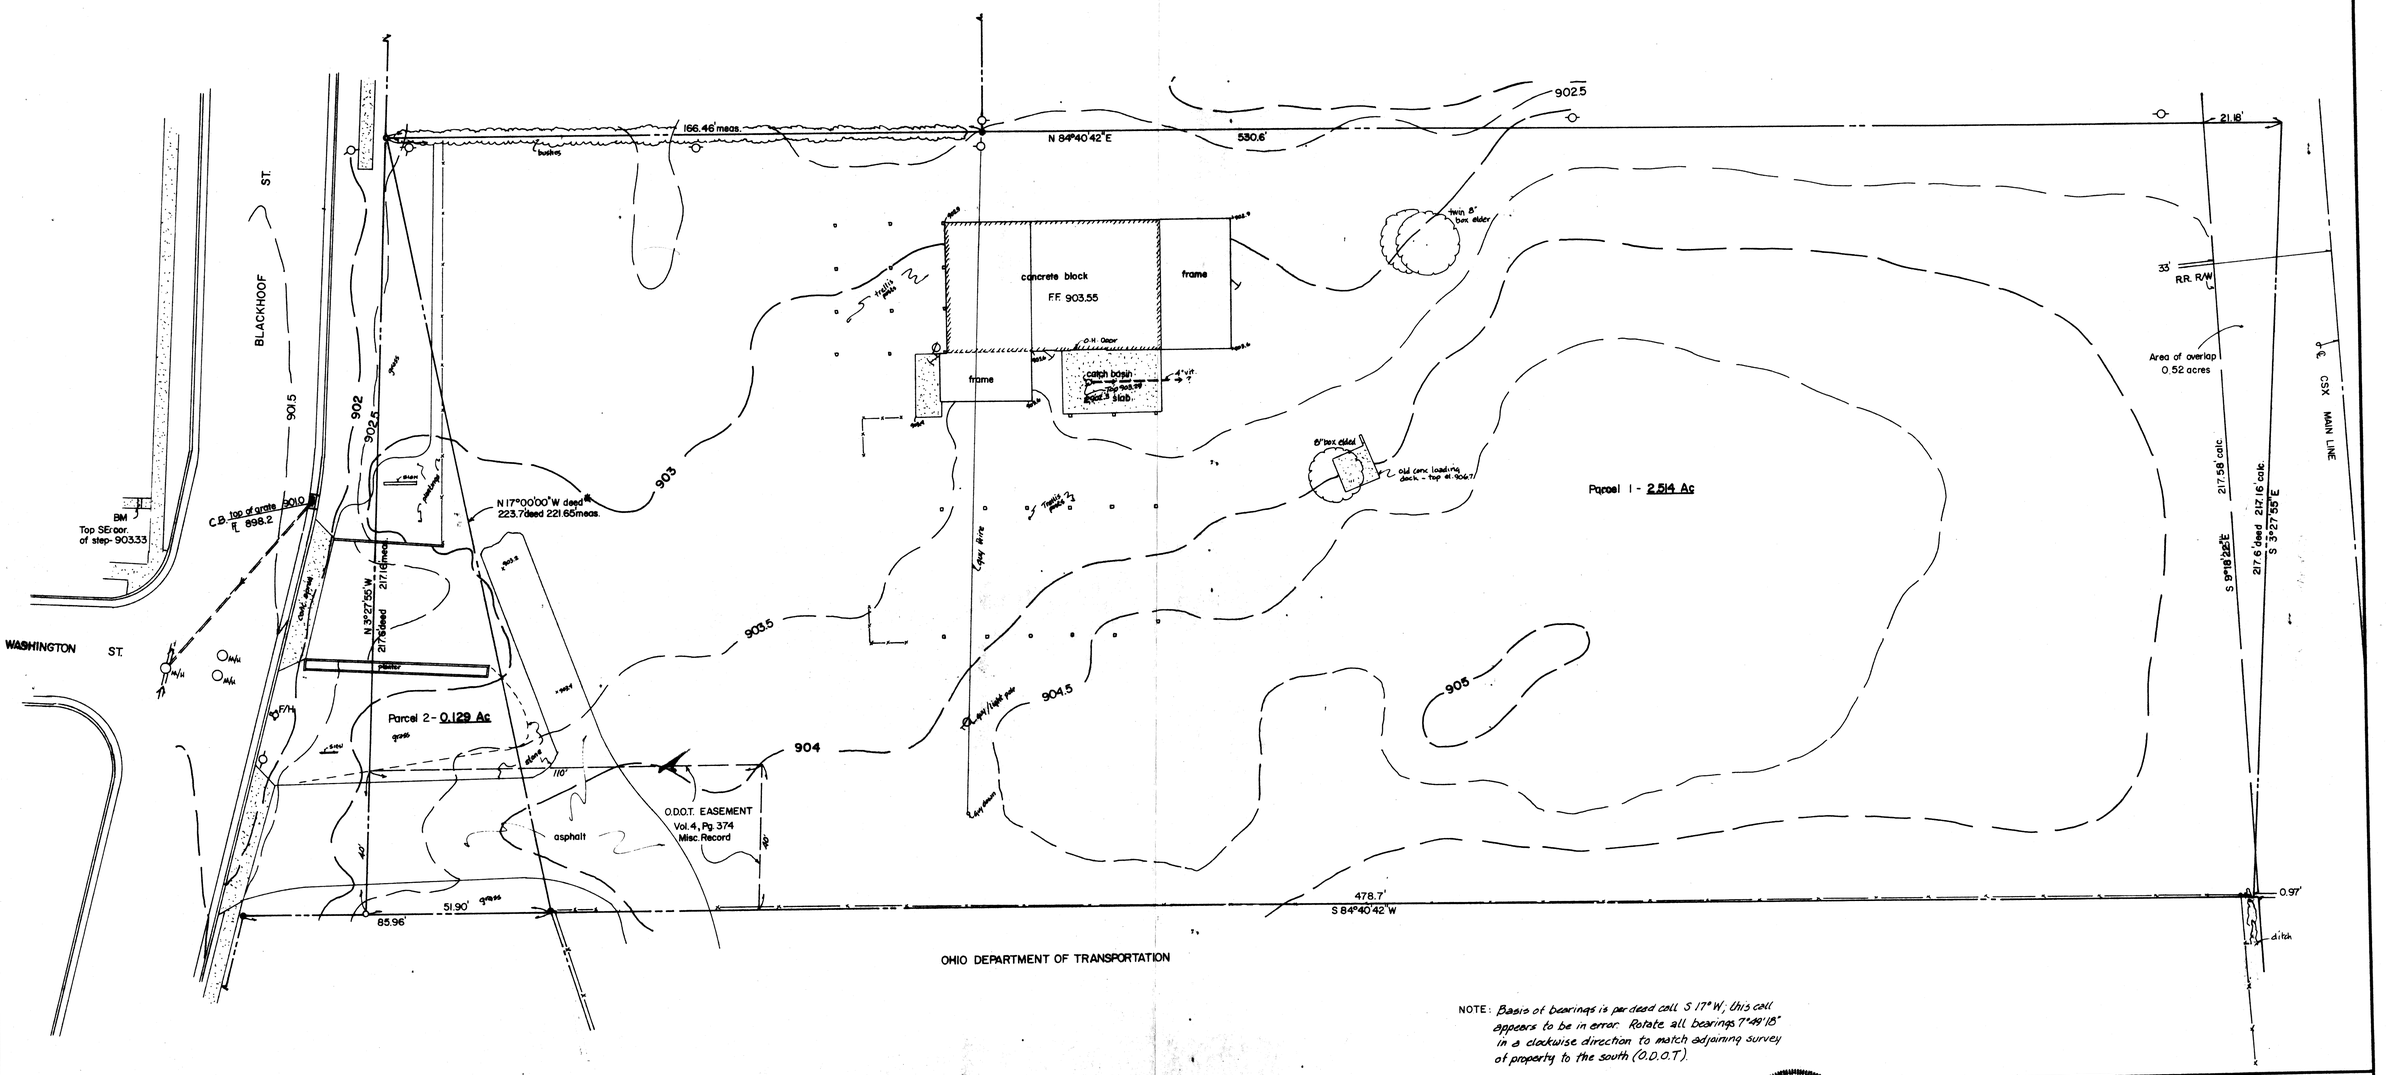

NOTE: Basis of bearings is per deed call S 17° W; this call appears to be in error. Rotate all bearings 7°49'18" in a clockwise direction to match adjoining survey of property to the south (O.D.O.T.).

James M. Kent
P.S. No. 6792

STATE OF OHIO
JAMES M. KENT
6792
REGISTERED
PROFESSIONAL SURVEYOR

TOLERANCES (EXCEPT AS NOTED)	REVISIONS			VILLAGE GREEN GARDEN CENTER		
	NO.	DATE	BY	TOPOGRAPHIC SURVEY		
DECIMAL ±	1	4/19/89	JMK			
FRACTIONAL ±	2			DRAWN BY J.M.K.	SCALE 1" = 20'	MATERIAL
	3			CHK'D	DATE 4-19-89	DRAWING NO. 896
ANGULAR ±	4			TRACED	APP'D	
	5					

DWC-32-27

TELEDYNE NATIONAL NO. 1895-23X34