PLAT OF SURVEY

THE S.E. PART OF LOT 12 AND THE SOUTH PART OF LOT 13 OF HEINE'S SUBDIVISION
AND
THE WESTERLY PART OF O.L. 3 OF SCHROEDERS NORTH ADDITION OF OUTLOTS
IN
THE VILLAGE OF NEW BREMEN, GERMAN TOWNSHIP, AUGLAIZE COUNTY, STATE OF OHIO
IN
THE S.W. COR., S.½, N.E.¼, AND THE N.W. CORNER, N.½, S.E.¼, S10, T7S, R4E
TO BE CONVEYED TO

THE BOARD OF COMMISSIONERS
OF
AUGLAIZE COUNTY, STATE OF OHIO
BY
CROWN CONTROLS CORPORATION

FREYTAG & ASSOCIATES, INC. ARCH. & ENG.
SIDNEY, OHIO
MAY 11, 1986

NORTH

SCALE 1" = 40'

I HEARBY CERTIFY THAT THIS SURVEY IS TRUE AND CORRECT TO THE BEST OF MY KNOWLEDGE.

George P. Fernandez

GEORGE P. FERNANDEZ
REGISTERED SURVEYOR #4079

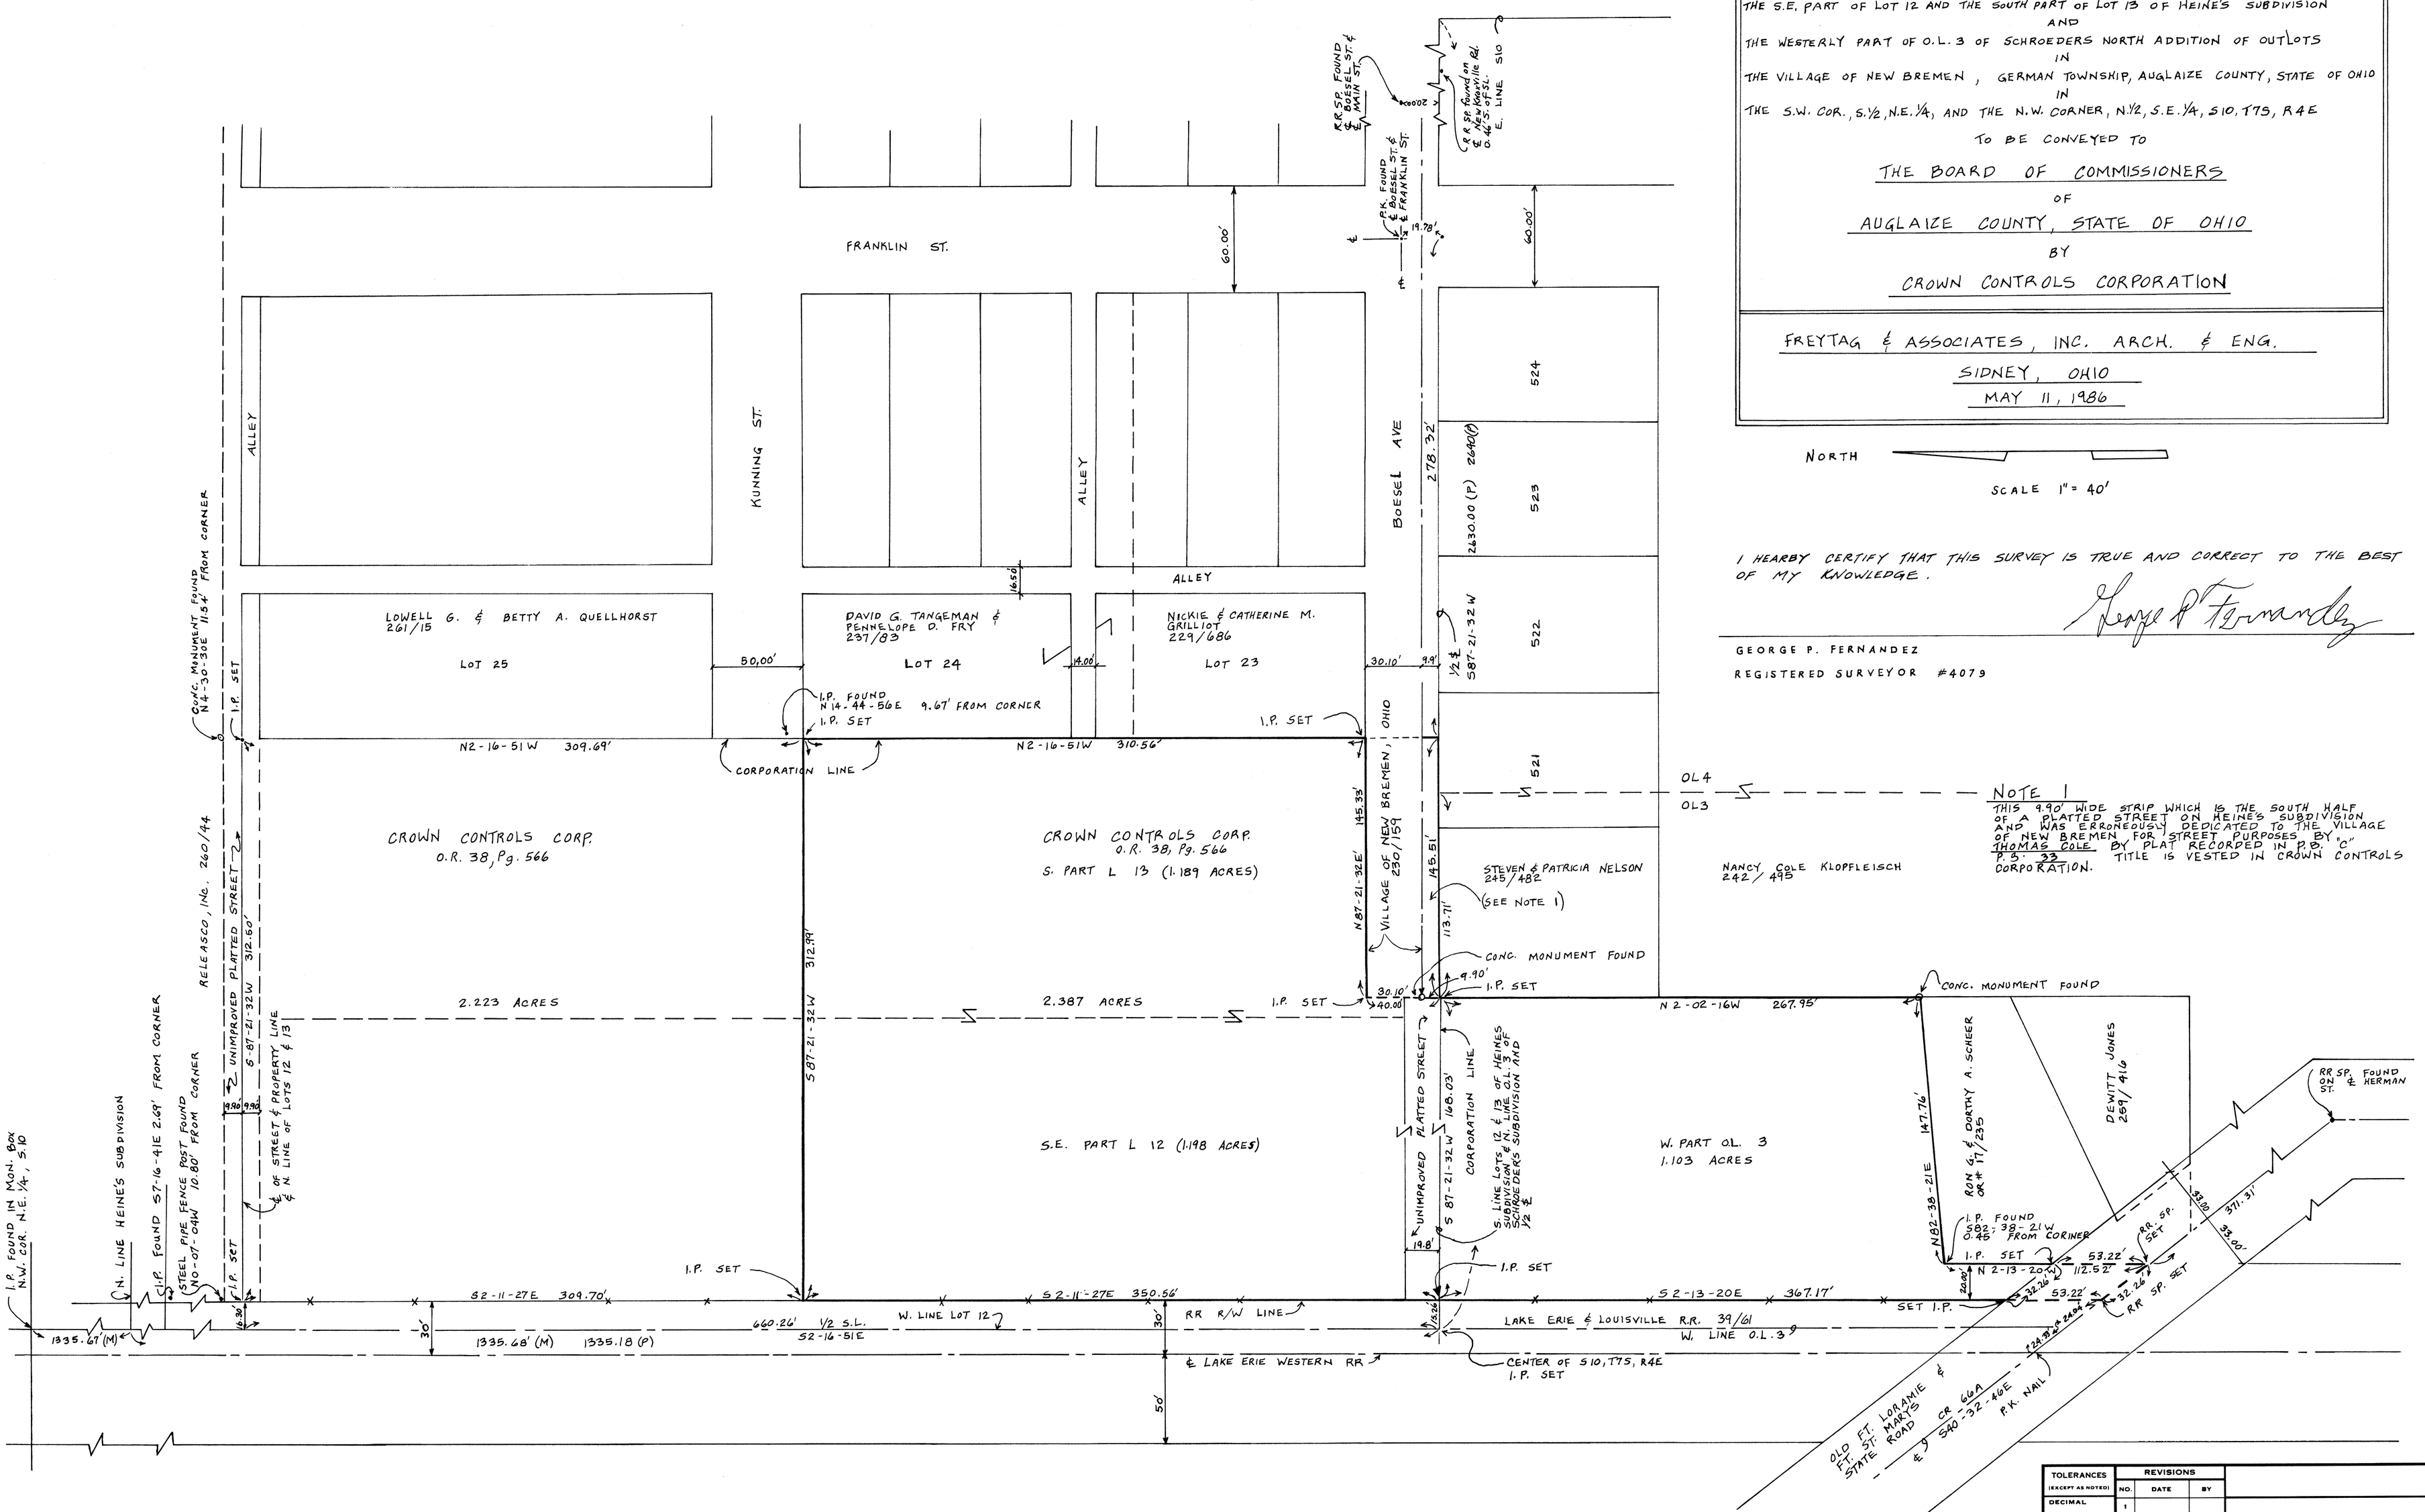

TOLERANCES (EXCEPT AS NOTED)	REVISIONS					
DECIMAL ±	NO.	DATE	BY			
	1					
FRACTIONAL ±	2					
	3			DRAWN BY	SCALE	MATERIAL
ANGULAR ±	4			CHK'D	DATE	DRAWING NO.
	5			TRACED Hobbs (9-19-86)	APP'D	

GER-10-22

TELEDYNE POST 18AE-20 – 24 x 36