PLAT OF SURVEY

OF

PART OF
SOUTHEAST QUARTER, SEC. 15, TOWN 7S, RANGE 4E
SOUTHWEST QUARTER, SEC. 14, TOWN 7S, RANGE 4E
GERMAN TOWNSHIP, AUGLAIZE COUNTY, OHIO

FOR

CROWN CONTROLS CORPORATION

BY

FREYTAG & ASSOCIATES, INC. — ARCHITECTS/ENGINEERS
GEORGE P. FERNANDEZ — REGISTERED SURVEYOR # 4079
MICHAEL R. HOLT — REGISTERED SURVEYOR # 7108
SIDNEY, OHIO — NOVEMBER 1988

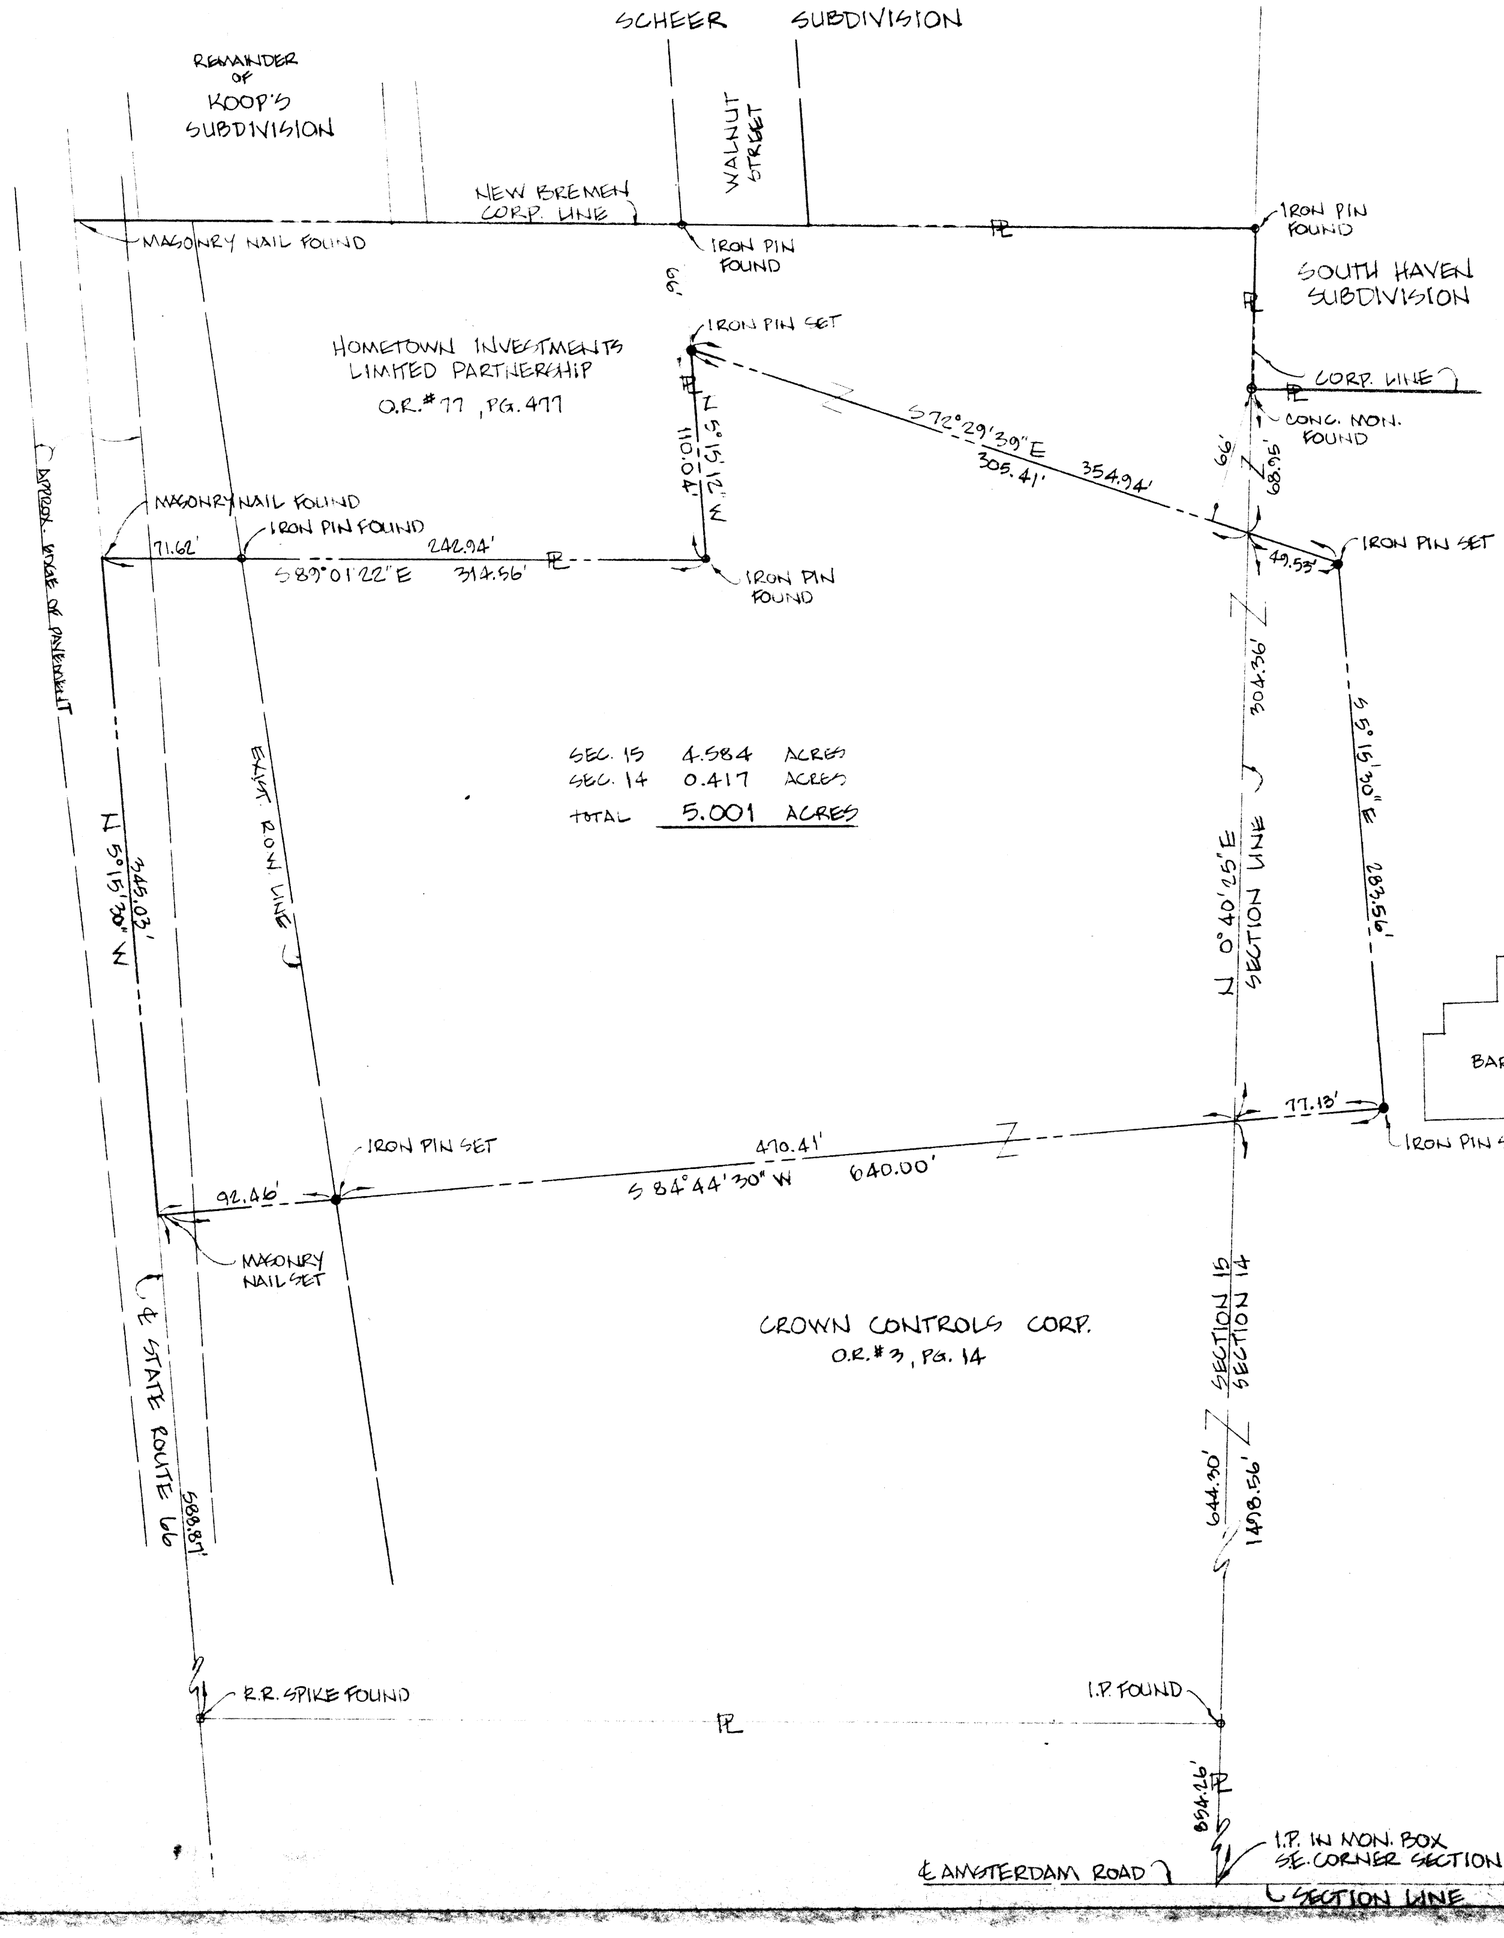

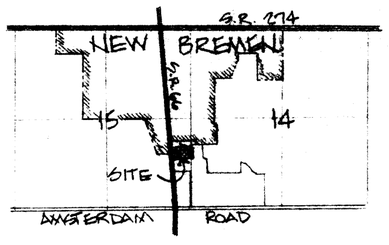

VICINITY MAP
NO SCALE

N

0 10 60
SCALE IN FEET
(1" = 60')

I HEREBY CERTIFY THAT THIS SURVEY IS TRUE AND CORRECT TO THE BEST OF MY KNOWLEDGE.

Michael R. Holt — Nov. 10, 1988
MICHAEL R. HOLT — DATE

GER-14-8 I-264