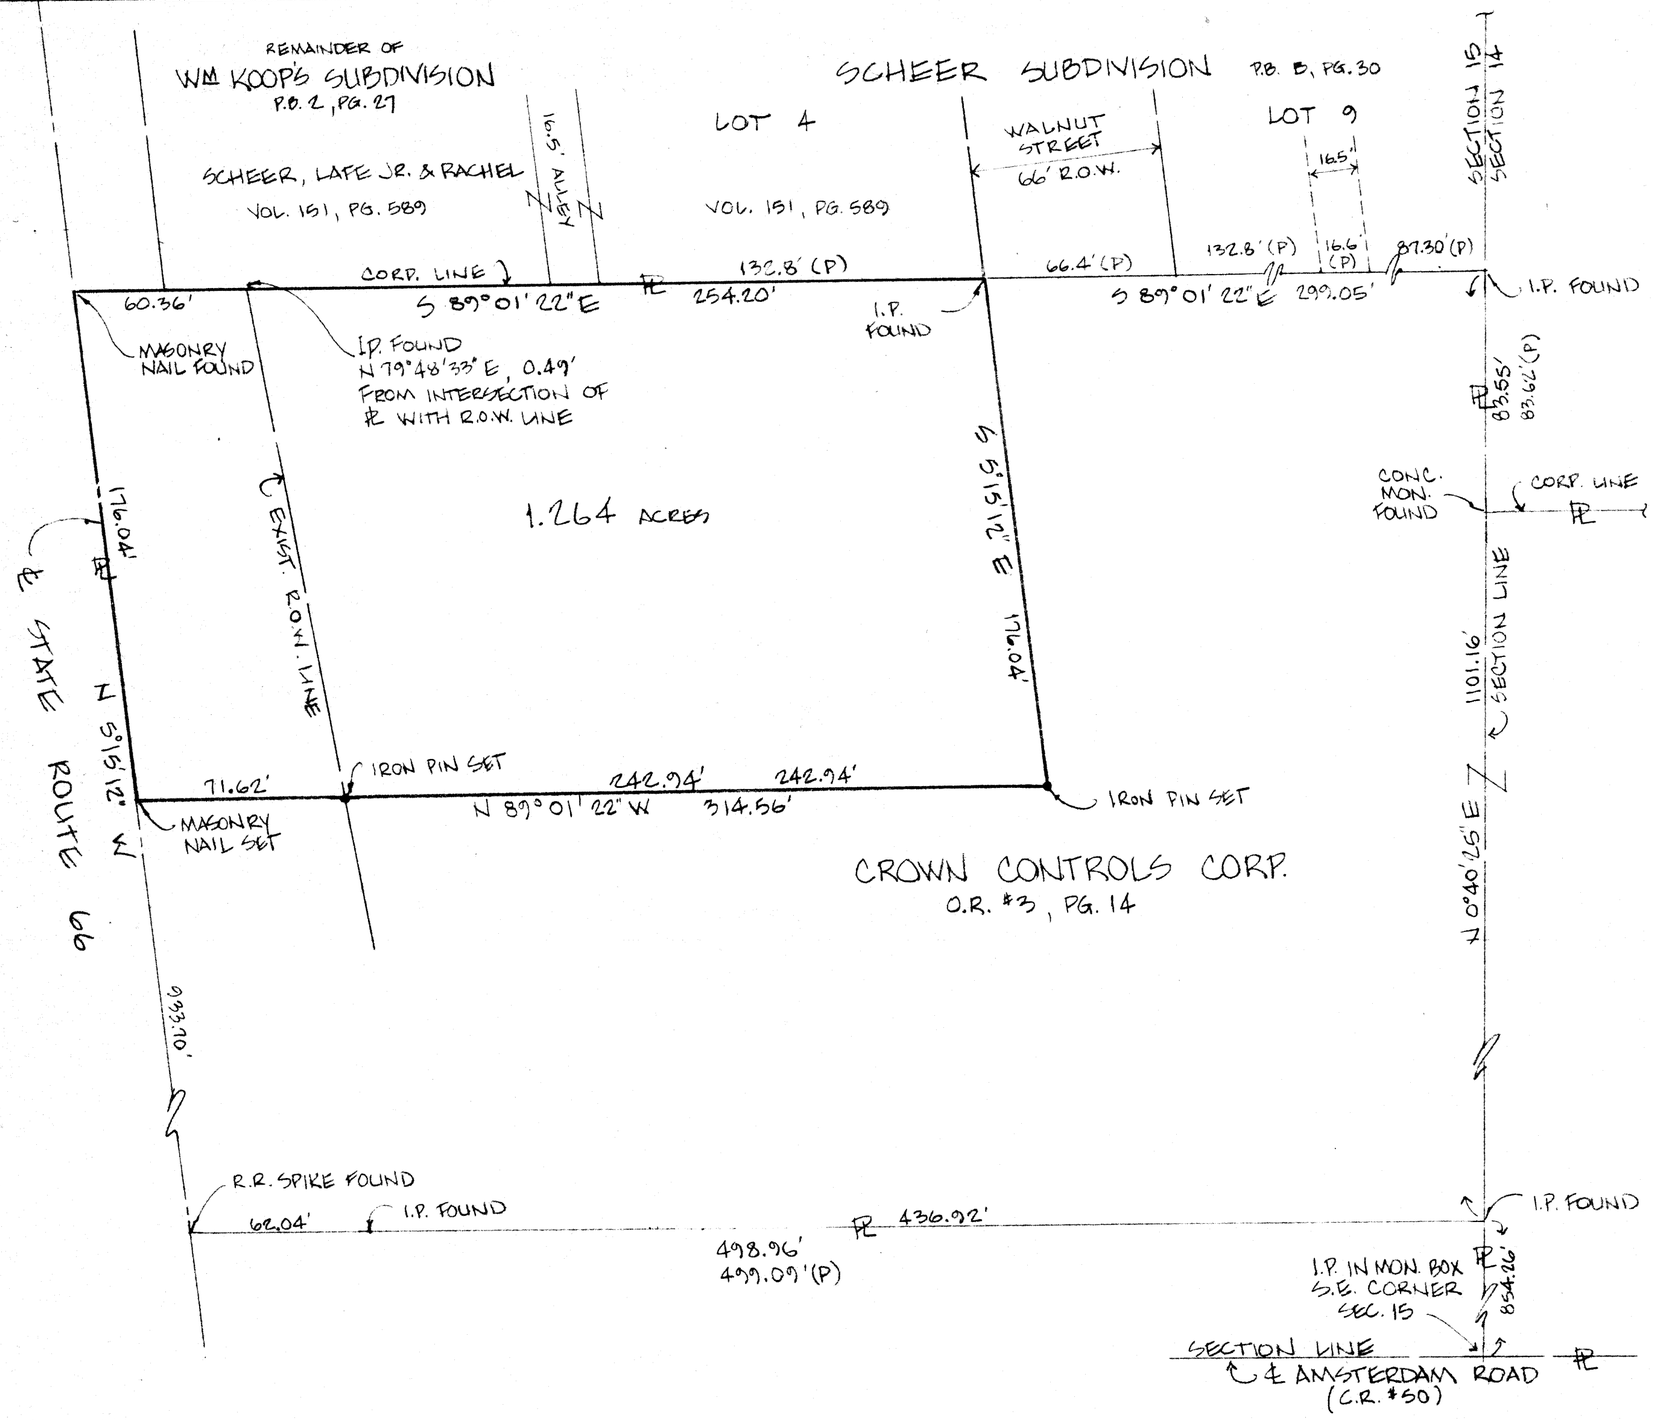

PLAT OF SURVEY

OF

PART OF
SOUTHEAST QUARTER, SEC. 15, TOWN 7S, RANGE 4E
GERMAN TOWNSHIP, AUGLAIZE COUNTY, OHIO

FOR

CROWN CONTROLS CORPORATION

BY

FREYTAG & ASSOCIATES, INC. SIDNEY, OHIO
GEORGE P. FERNANDER REGISTERED SURVEYOR #4079
MICHAEL R. HOLT REGISTERED SURVEYOR #7108

AUGUST 1988

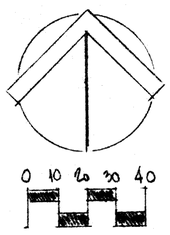

SCALE IN FEET
(1"=40')

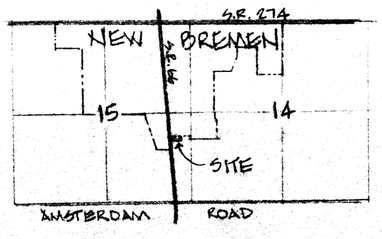

VICINITY MAP
NO SCALE

I HEREBY CERTIFY THAT THIS SURVEY IS TRUE AND CORRECT TO THE BEST OF MY KNOWLEDGE.

Michael R. Holt 8/05/88

MICHAEL R. HOLT
REG. SURV. #7108

STATE OF OHIO
MICHAEL R. HOLT
S-7108
REGISTERED
PROFESSIONAL SURVEYOR

GER-15-7 ~~T-263~~