15	7 SOUTH	4 EAST	GERMAN	AUGLAIZE	NEW BREMEN
SECTION	TOWN	RANGE	CIVIL TOWNSHIP	COUNTY	VILLAGE

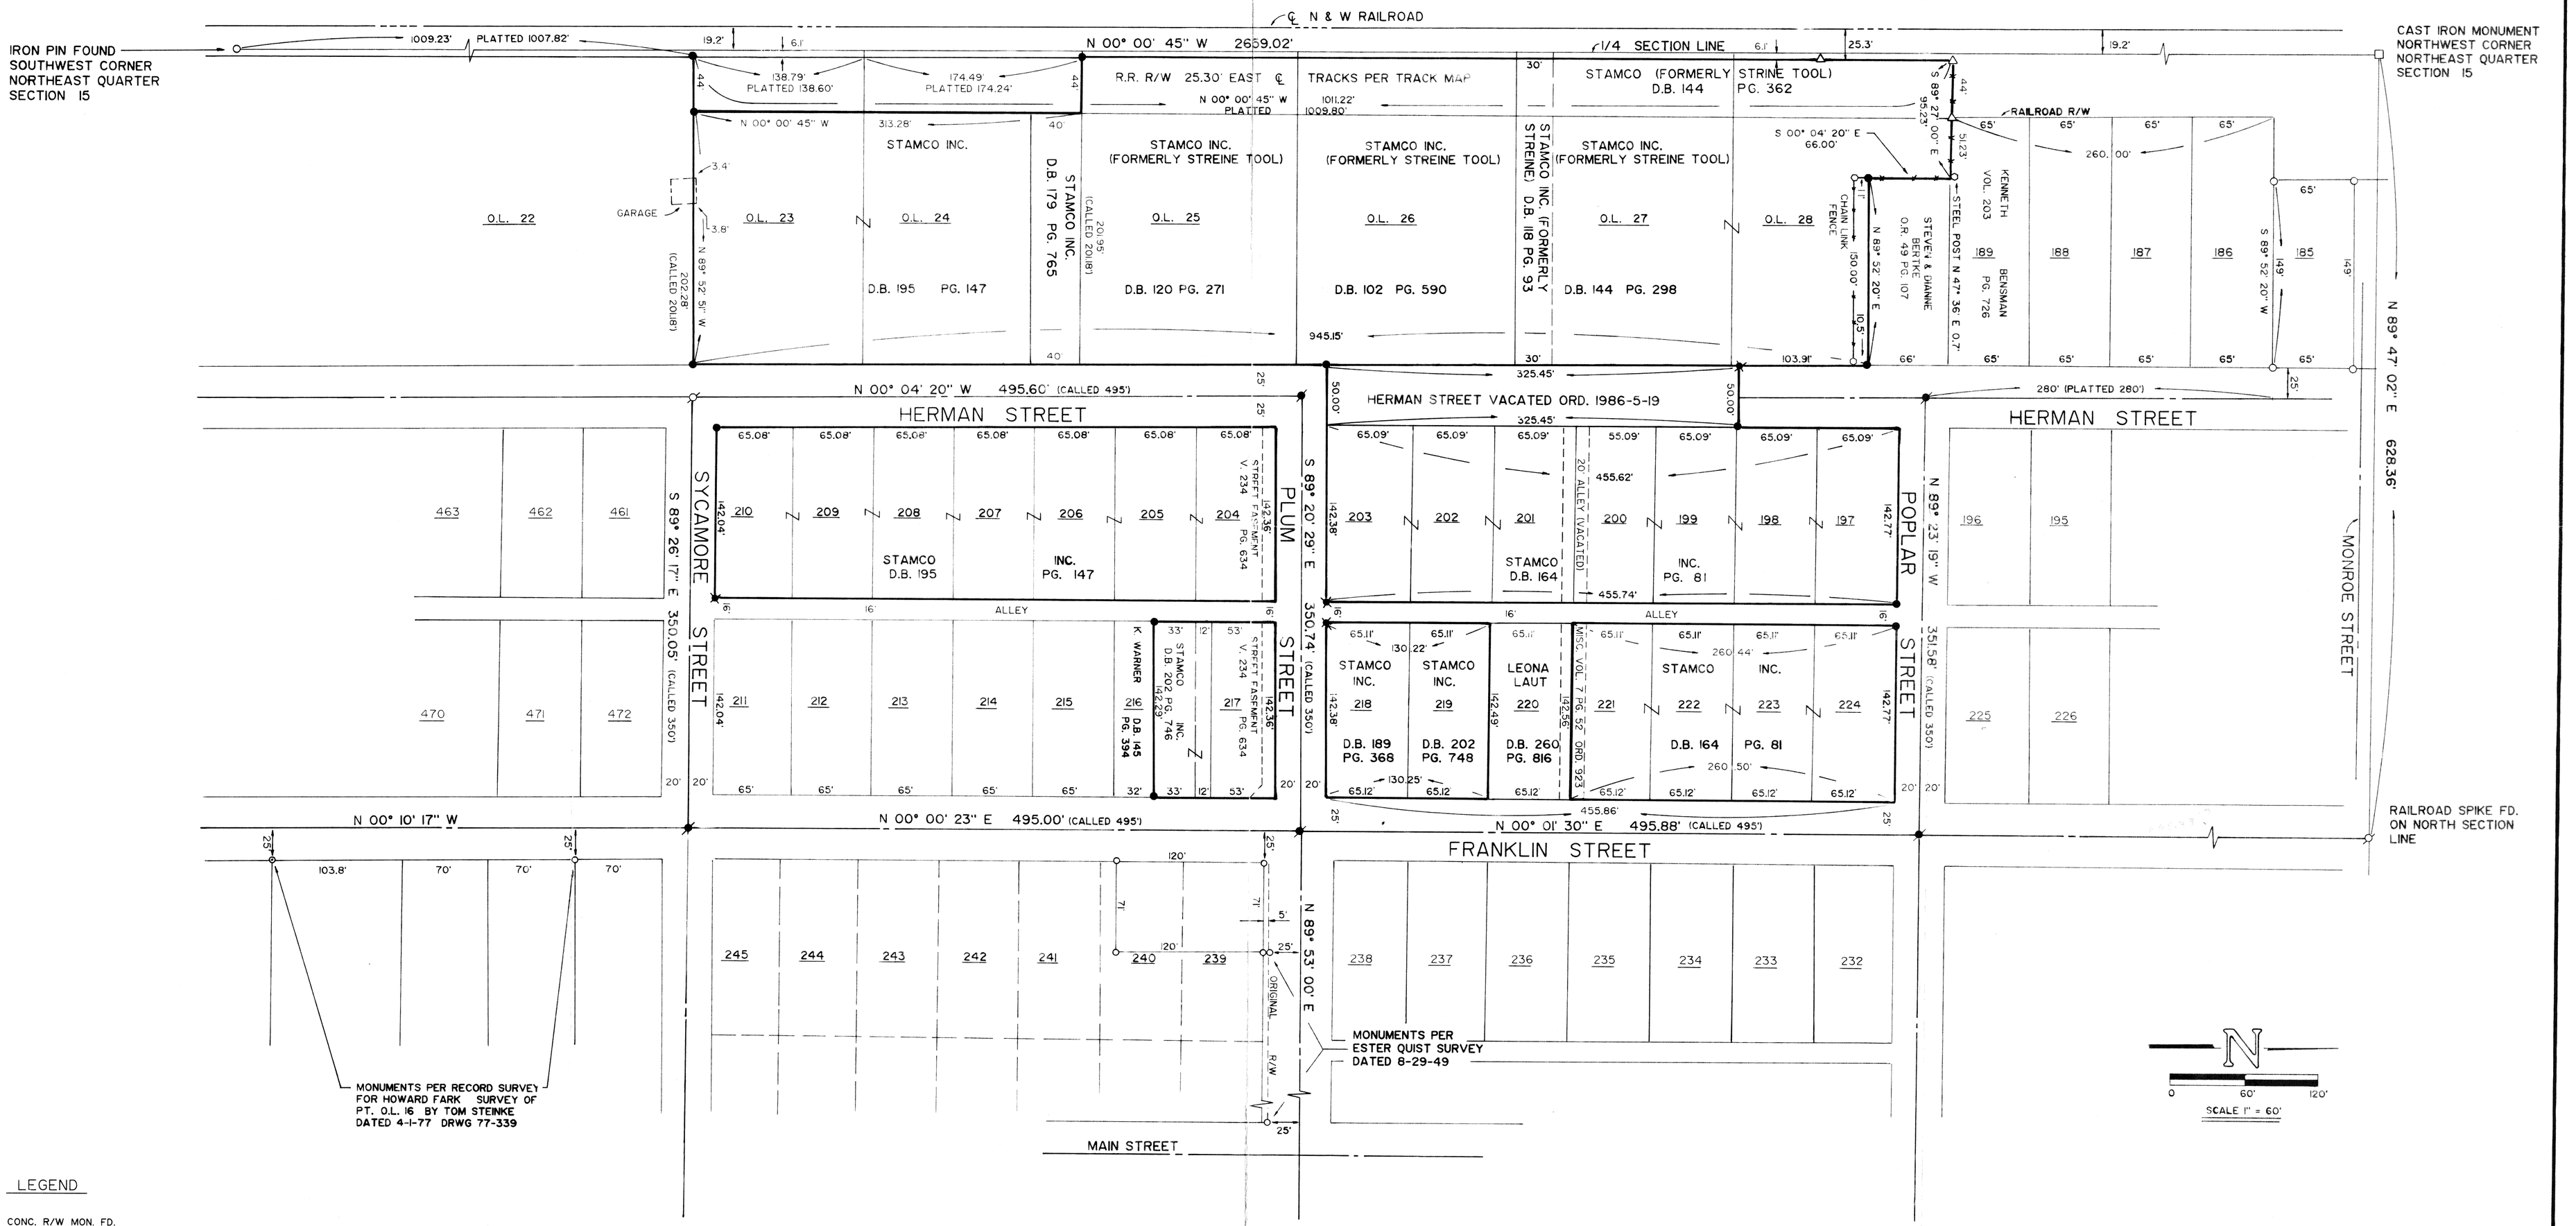

LEGEND

- △ CONC. R/W MON. FD.
- ✖ P.K. SET
- ● IRON PIN SET
- R.R. SPIKE SET
- ○ IRON PIN FOUND
- R.R. SPIKE FOUND
- ⊙ IRON PIPE FOUND

SURVEYED BY: Richard T. Mote
RICHARD T. MOTE
REG. SURVEYOR 5552

DATE: 1-11-88

STATE OF OHIO RICHARD T. MOTE 5552 REGISTERED SURVEYOR

SURVEY OF STAMCO PROPERTY IN NEW BREMEN		
FOR: STAMCO INCORPORATED		
MOTE-GARRISON & ASSOCIATES, INC. GREENVILLE, OHIO		
DATE: 1-11-88	DRWN. BY: T.J.B.	DRWG. NO. 101820

GER-15-15