GER-15-24

LOCATION SURVEY

SITUATED IN THE STATE OF OHIO, COUNTY OF AUGLAIZE, TOWNSHIP OF GERMAN, VILLAGE OF NEW BREMEN, BEING A PART OF THE NORTHWESTERLY QUARTER OF SECTION 15, TOWNSHIP 7 SOUTH, RANGE 4 EAST, CONTAINING 7.4671 ACRES OF LAND, MORE OR LESS.

CERTIFIED TO: NORTHWEST TITLE
BUYER: MILK MARKETING, INC.

REVISIONS	BY

DRAWN GDE
CHECKED
DATE FEB. 22, 1990
SCALE 1" = 30'
JOB NO. G47-90
SHEET 1 OF 1
OF SHEETS

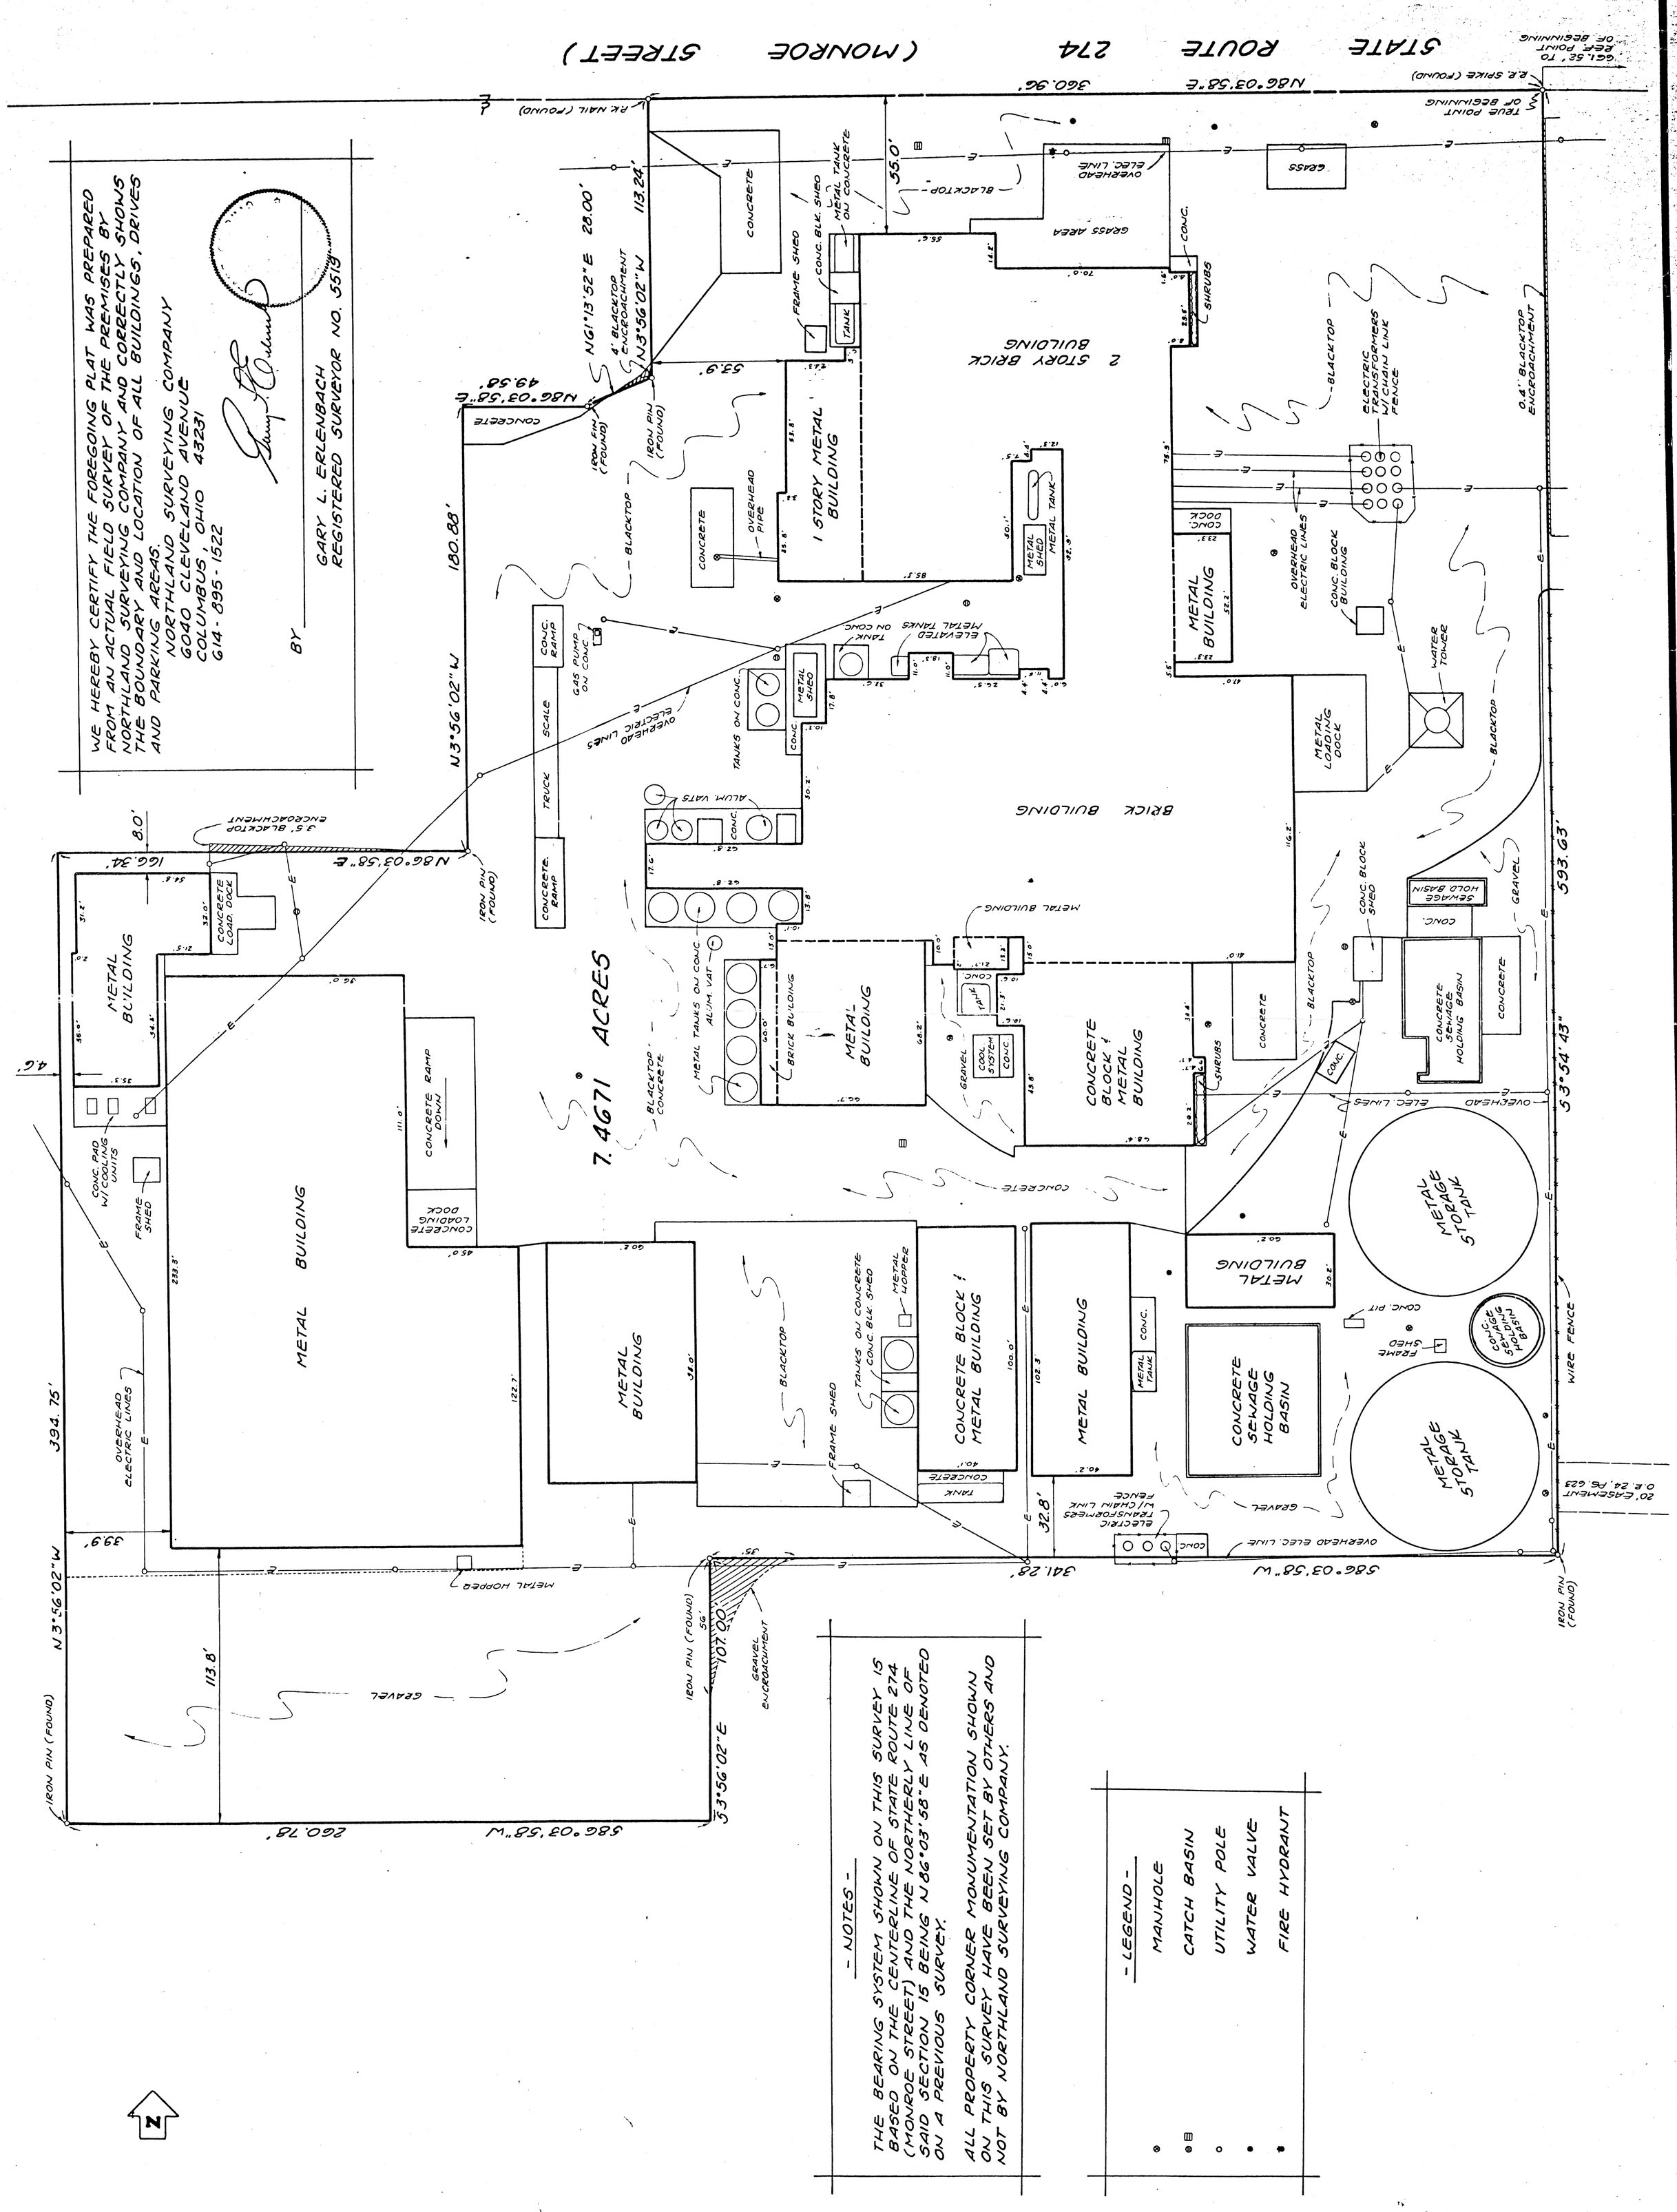

- NOTES -

THE BEARING SYSTEM SHOWN ON THIS SURVEY IS BASED ON THE CENTERLINE OF STATE ROUTE 274 (MONROE STREET) AND THE NORTHERLY LINE OF SAID SECTION IS BEING N86°03'58"E AS DENOTED ON A PREVIOUS SURVEY.

ALL PROPERTY CORNER MONUMENTATION SHOWN ON THIS SURVEY HAVE BEEN SET BY OTHERS AND NOT BY NORTHLAND SURVEYING COMPANY.

- LEGEND -

- MANHOLE
- CATCH BASIN
- UTILITY POLE
- WATER VALVE
- FIRE HYDRANT