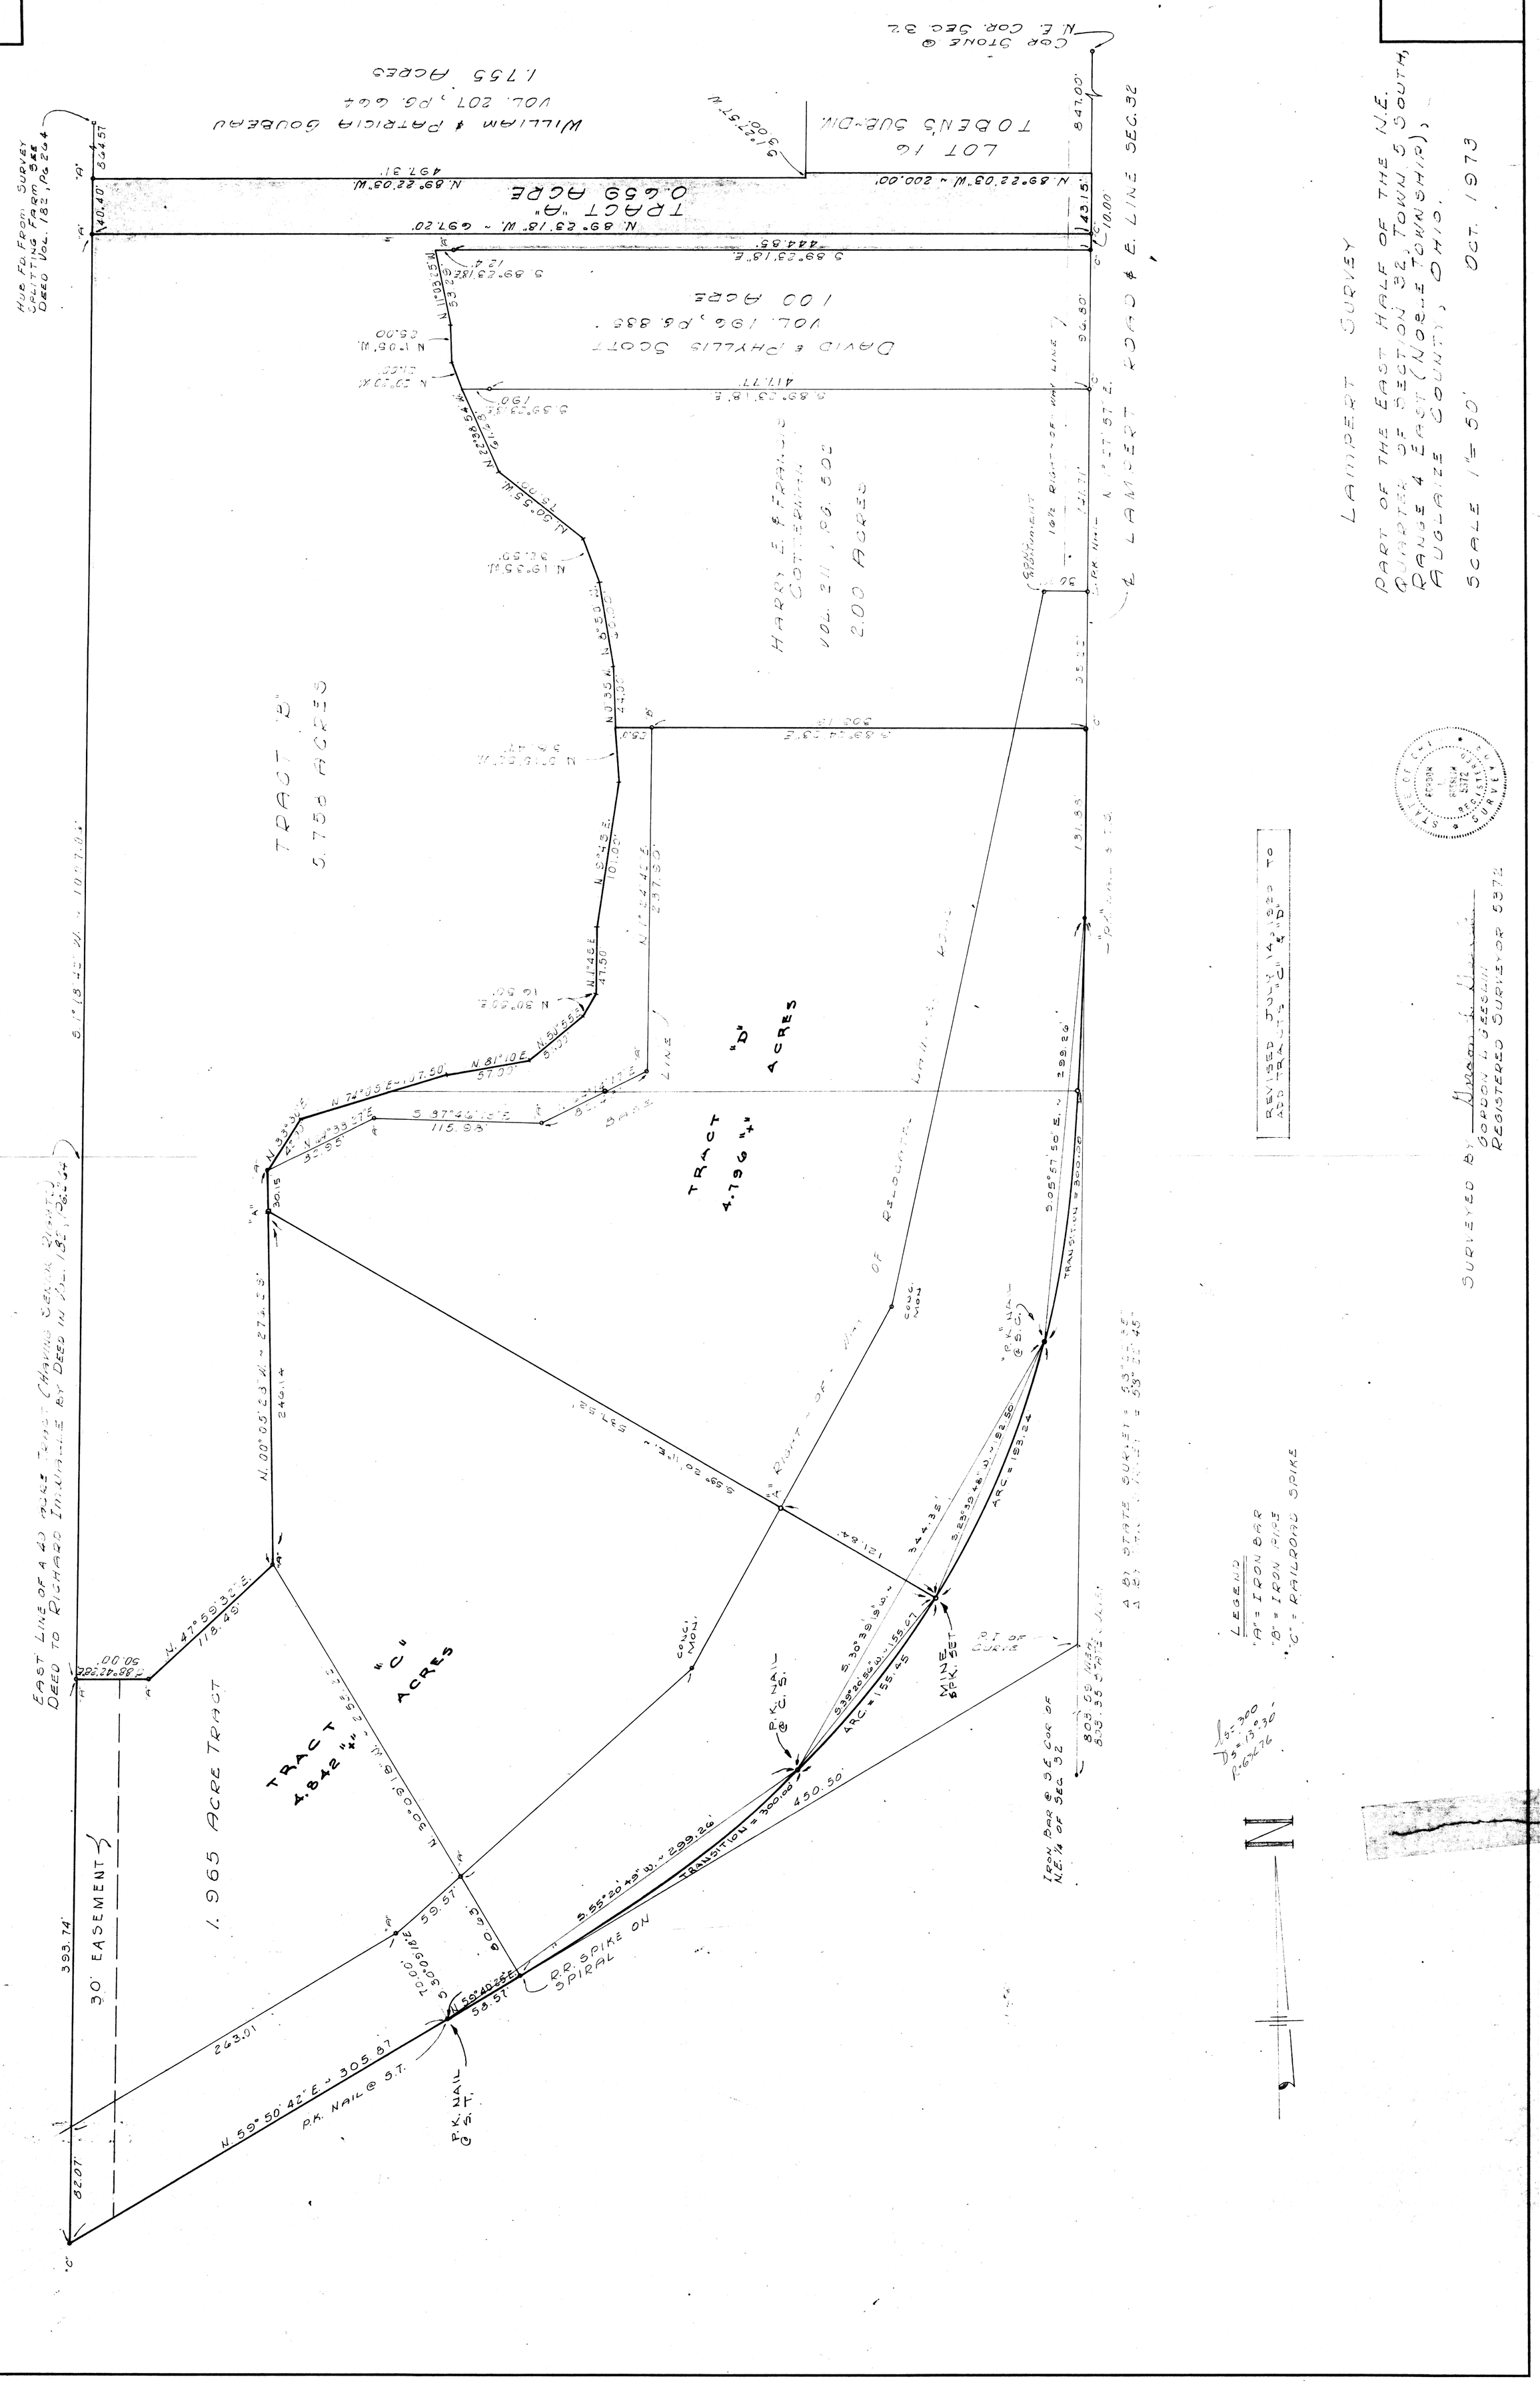
FANNING & HOWEY
ARCHITECTS AND ENGINEERS
540 E. MARKET ST. P.O. BOX 71 CELINA, OHIO 45822 PH 419 586-7771
DRAWN BY
DATE 10/2/73
CHECKED BY
REVISION DATE
COMM. NO. 73-27
SHEET NO.
CC-31 B-82
LAMPERT SURVEY
PART OF THE EAST HALF OF THE N.E. QUARTER OF SECTION 32, TOWN. 5 SOUTH, RANGE 4 EAST (NORTE TOWNSHIP), AUGLAIZE COUNTY, OHIO.
SCALE 1" = 50'
OCT. 1973
HUB FD. FROM SURVEY SPLITTING FARM. SEE DEED VOL. 182, PG. 264
WILLIAM & PATRICIA GOUBEAU VOL. 207, PG. 644 1.755 ACRES
LOT 16 TOBEN'S SUB-DIV.
TRACT "A" 0.655 ACRE
DAVID & PHYLLIS SCOTT VOL. 196, PG. 833 1.00 ACRE
HARRY E. & FRANCES COTTERMAN VOL. 211, PG. 502 2.00 ACRES
TRACT "B" 5.758 ACRES
TRACT "D" ACRES
TRACT 4.796 "X"
TRACT 4.842 "X"
"C" ACRES
1.965 ACRE TRACT
30' EASEMENT
EAST LINE OF A 40 ACRE TRACT (HAVING SERVICE DRIVE) DEED TO RICHARD INGWERSEN BY DEED IN VOL. 182, PG. 264
REVISED JULY 14, 1980 TO ADD TRACTS "C" & "D"
SURVEYED BY GORDON L. GEESLIN REGISTERED SURVEYOR 5372
LEGEND
"A" = IRON BAR
"B" = IRON PIPE
"C" = RAILROAD SPIKE
N

NOB-32-1