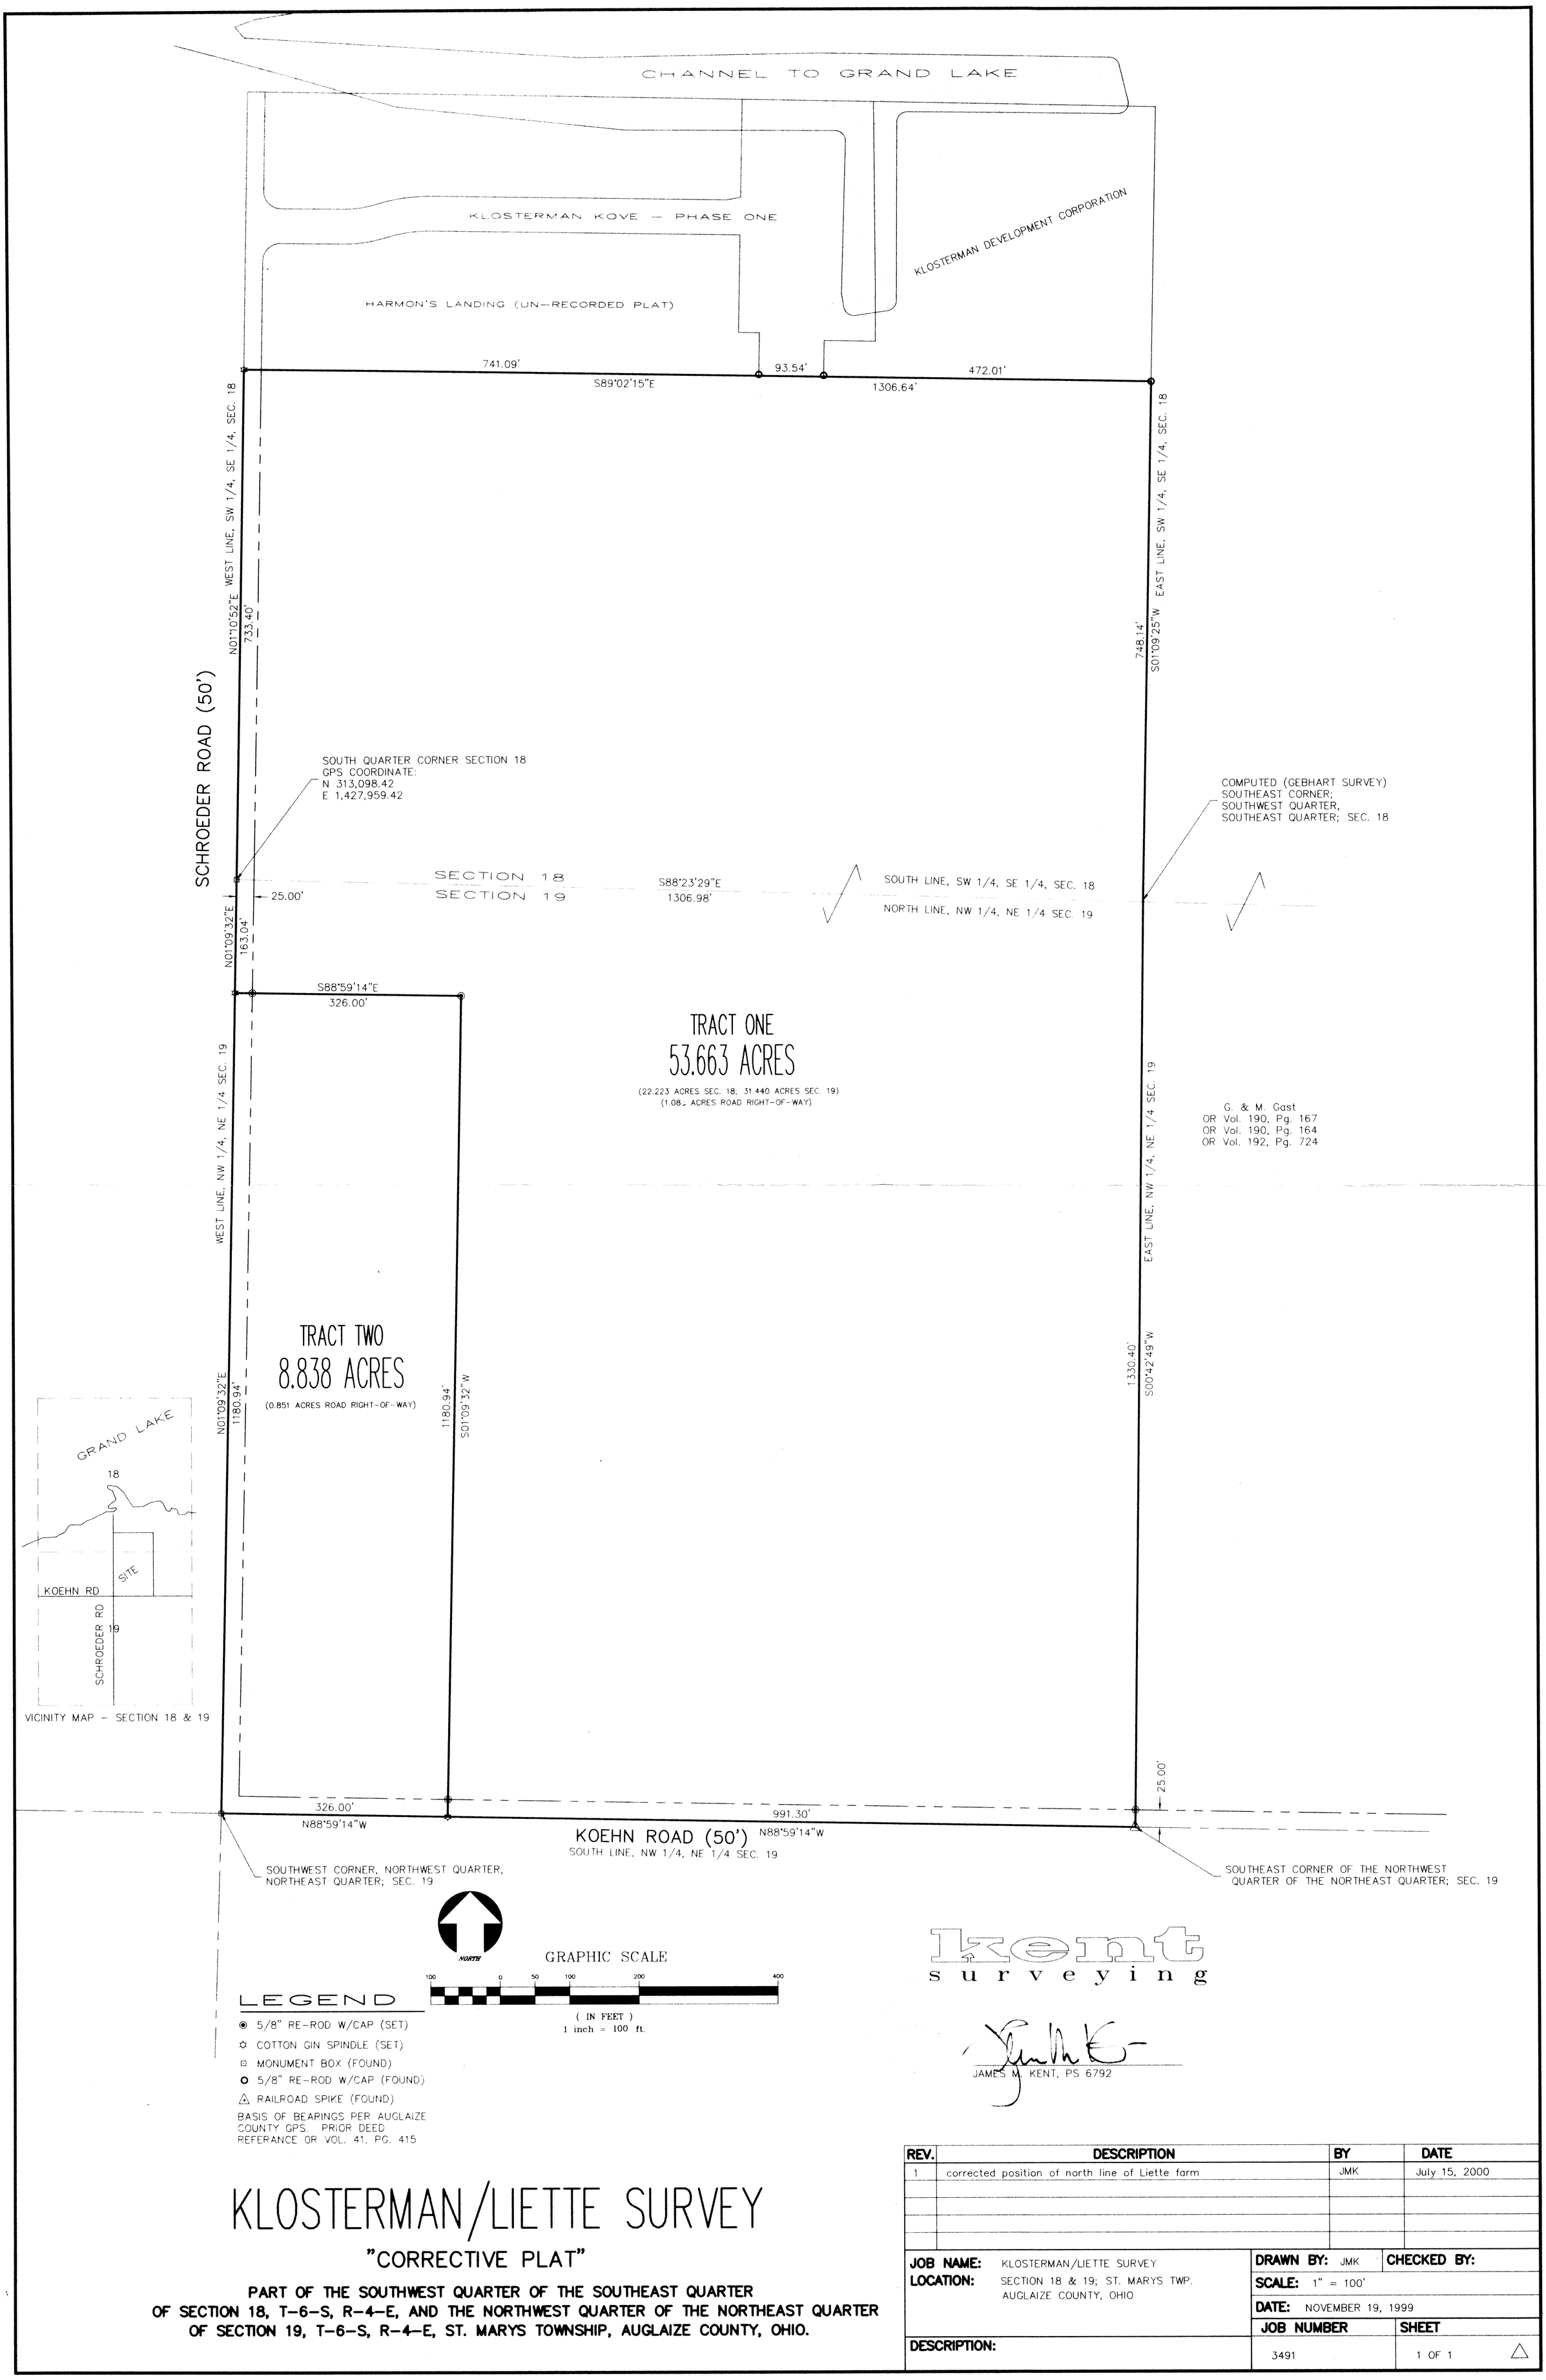

REV.	DESCRIPTION	BY	DATE
1	corrected position of north line of Liette farm	JMK	July 15, 2000

KLOSTERMAN/LIETTE SURVEY

"CORRECTIVE PLAT"

PART OF THE SOUTHWEST QUARTER OF THE SOUTHEAST QUARTER OF SECTION 18, T-6-S, R-4-E, AND THE NORTHWEST QUARTER OF THE NORTHEAST QUARTER OF SECTION 19, T-6-S, R-4-E, ST. MARYS TOWNSHIP, AUGLAIZE COUNTY, OHIO.

JOB NAME: KLOSTERMAN/LIETTE SURVEY	**DRAWN BY:** JMK	**CHECKED BY:**	
LOCATION: SECTION 18 & 19; ST. MARYS TWP. AUGLAIZE COUNTY, OHIO	**SCALE:** 1" = 100'		
	DATE: NOVEMBER 19, 1999		
	JOB NUMBER	**SHEET**	
DESCRIPTION:	3491	1 OF 1	

STM-18-1