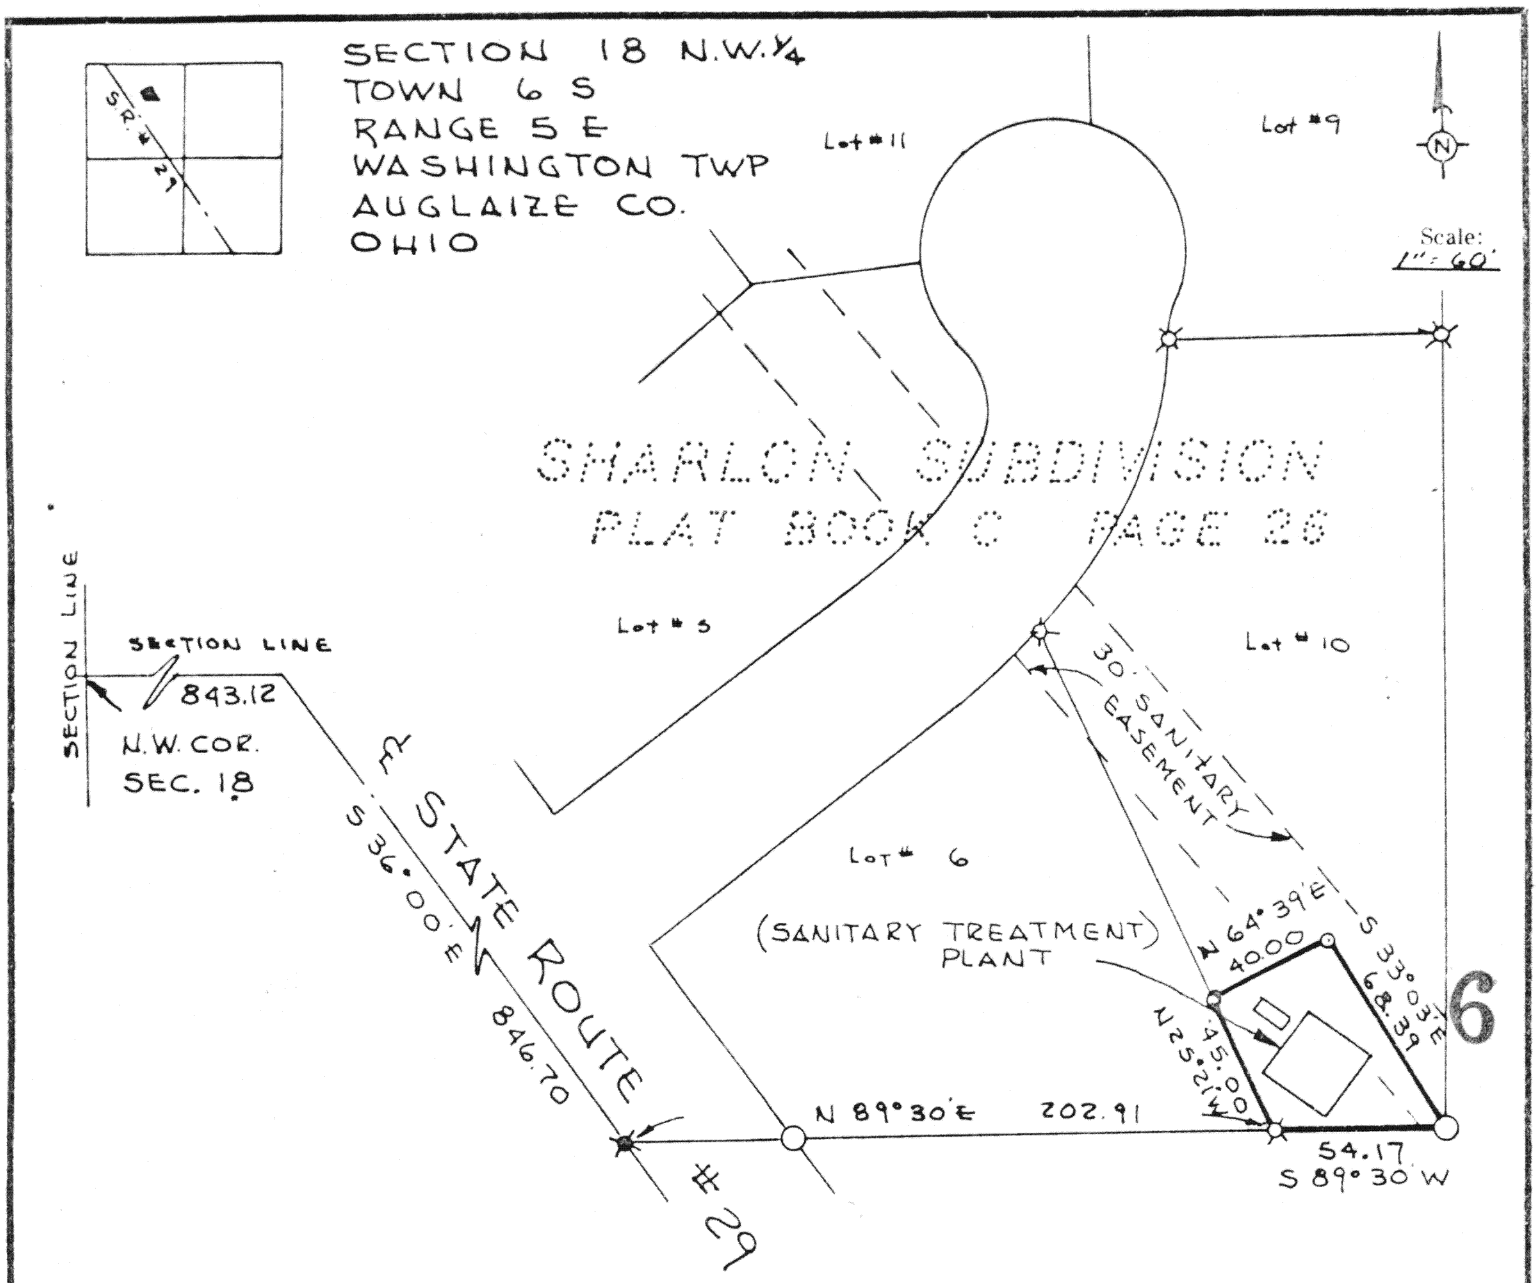

Being a tract of land containing 2461 square feet around an existing sanitary treatment plant in Sharlon Subdivision, recorded in Plat Book "C" Page 26, situated in the north west quarter of Section 18, Town 6S, Range 5E, Washington Township, Auglaize County, Ohio and being further described as follows;

Commencing at the north west corner of Section 18, thence east with the north line of said section 843.12 feet to the intersection of the center line of State Route # 29.

Thence South 36° 00' East with the center line of S.R. # 29 846.70 feet to a railroad spike.

Thence North 89° 30' East, 202.91 feet to an iron pin and place of beginning.

Thence North 25° 21' West, 45.00 feet to an iron pin.

Thence North 64° 39' East, 40.00 feet to an iron pin.

Thence South 33° 03' East, 68.39 feet to a concrete monument.

Thence South 89° 30' West, 54.17 feet to an iron pin and place of beginning.

Containing 2461 square feet or 0.0565 Acres.

STATE OF OHIO
THOMAS W. STEINKE
S-6177
REGISTERED SURVEYOR

Thomas W. Steinke

Survey and description prepared by Thomas W. Steinke Reg. Surveyor No. S-6177

Signature by a representative of the County Engineer's Dept. denotes that this plat meets tax map plat requirements. Signed: _____ Date _____	Signature by a (representative of the) County Commissioner(s) denotes approval of this plat. Signed: _____ Date _____
Signature by a representative of the County Health Dept. denotes compliance with Health Regulations. Signed: _____ Date _____	Signature by a representative of the Auglaize County Regional Planning Commission denotes approval of this plat. Signed: _____ Date _____

THOMAS W. STEINKE
LAND SURVEYING
BOTKINS, OHIO
45306

Client Steve Kruse R.R.# 1 New Knoxville 45871
County Auglaize Twp. Washington Sec. 18 N.W. 1/4
Drawn by TWS Scale 1" = 60' Drwg. No. 8-74-46
Checked by TWS Date Sept. 1974
Sheet 1 of 1 (T 6 S ; R 5 E)