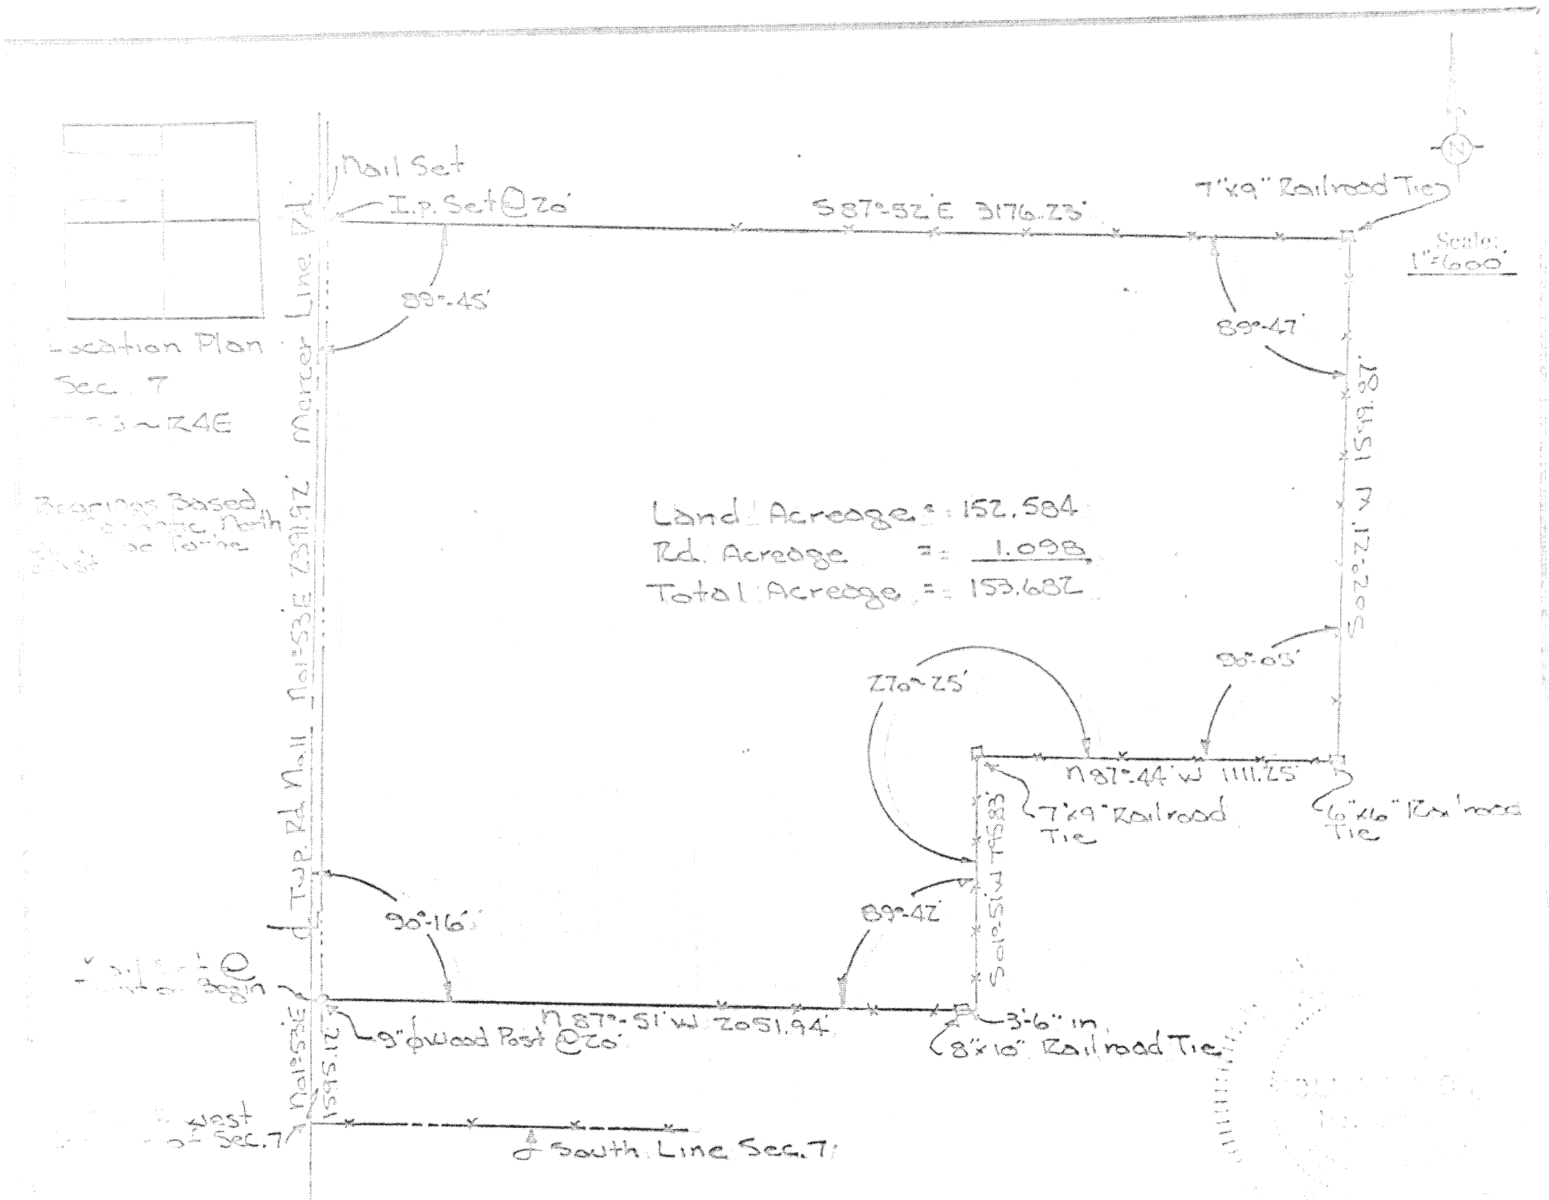

Description:

Being a parcel of Land Situated in the West Part of Section 7, T5S~R4E, Noble Township, Auglaize County, Ohio, and more fully described as follows:

Beginning at a point (said point lies on the West Line of Section 7 and the Centerline of Mercer Line Road [Township Road No. 11] Being N01°53'E a Distance of 1595.12' from the Southwest Corner of Section 7);

Thence Continuing N01°53'E Along the Centerline of Mercer Line Road [Township Rd. No. 11] a Distance of 2391.92' To a point Marked With a Nail,

Thence Easterly With an Interior Angle of 89°-45' Bearing S87°-52'E Through an Iron Pin Set at 20' off the Centerline of the Road, For a distance of 3176.23' To a Wood Corner Post;

Thence Southerly With an Interior Angle of 89°-47' Bearing S02°-21'W For a Distance of 1599.87' To a Wood Corner Post;

Thence Westerly With an Interior angle of 90°-05 Bearing N87°-44'W For a Distance of 1111.25' To a Wood Corner Post;

Thence Southerly With an Interior Angle of 270°-25' Bearing S01°-51'W For a Distance of 795.83' To a point,

Thence Westerly, With an Interior Angle of 89°-42' Bearing N87°-51'W For a Distance of 2051.94' To an Iron Pin Nail Marking the Point of Beginning and passing Through a Wood Post at 2031.94' Marking the Road Right of Way.

Said Parcel of Land Contains 153.682 Acres, More or Less, And is Subject to All Legal Highway, Consisting of 1.098 Acres, And Also All Easements of Record.

Kelly [illegible]
Kelly [illegible] Surveyor

Approved by a representative of the County Engineer's Dept. that this plat meets tax/map/plat requirements.
Signed: [illegible] Date 6-16-95

Signature by a (representative of the) County Commissioners denotes approval of this plat.
Signed: _____ Date _____

Approved by a representative of the County Health Dept. in compliance with Health Regulations.
_____ Date _____

Signature by a representative of the Auglaize County Regional Planning Commission denotes approval of this plat.
Signed: [illegible]

Client: Norbert Bergman
County: Auglaize Twp.: Noble Sec. 7
Drawn by: [illegible] Scale: 1"=600' Date: [illegible]
Checked by: [illegible]
Sheet: [illegible]

73 73