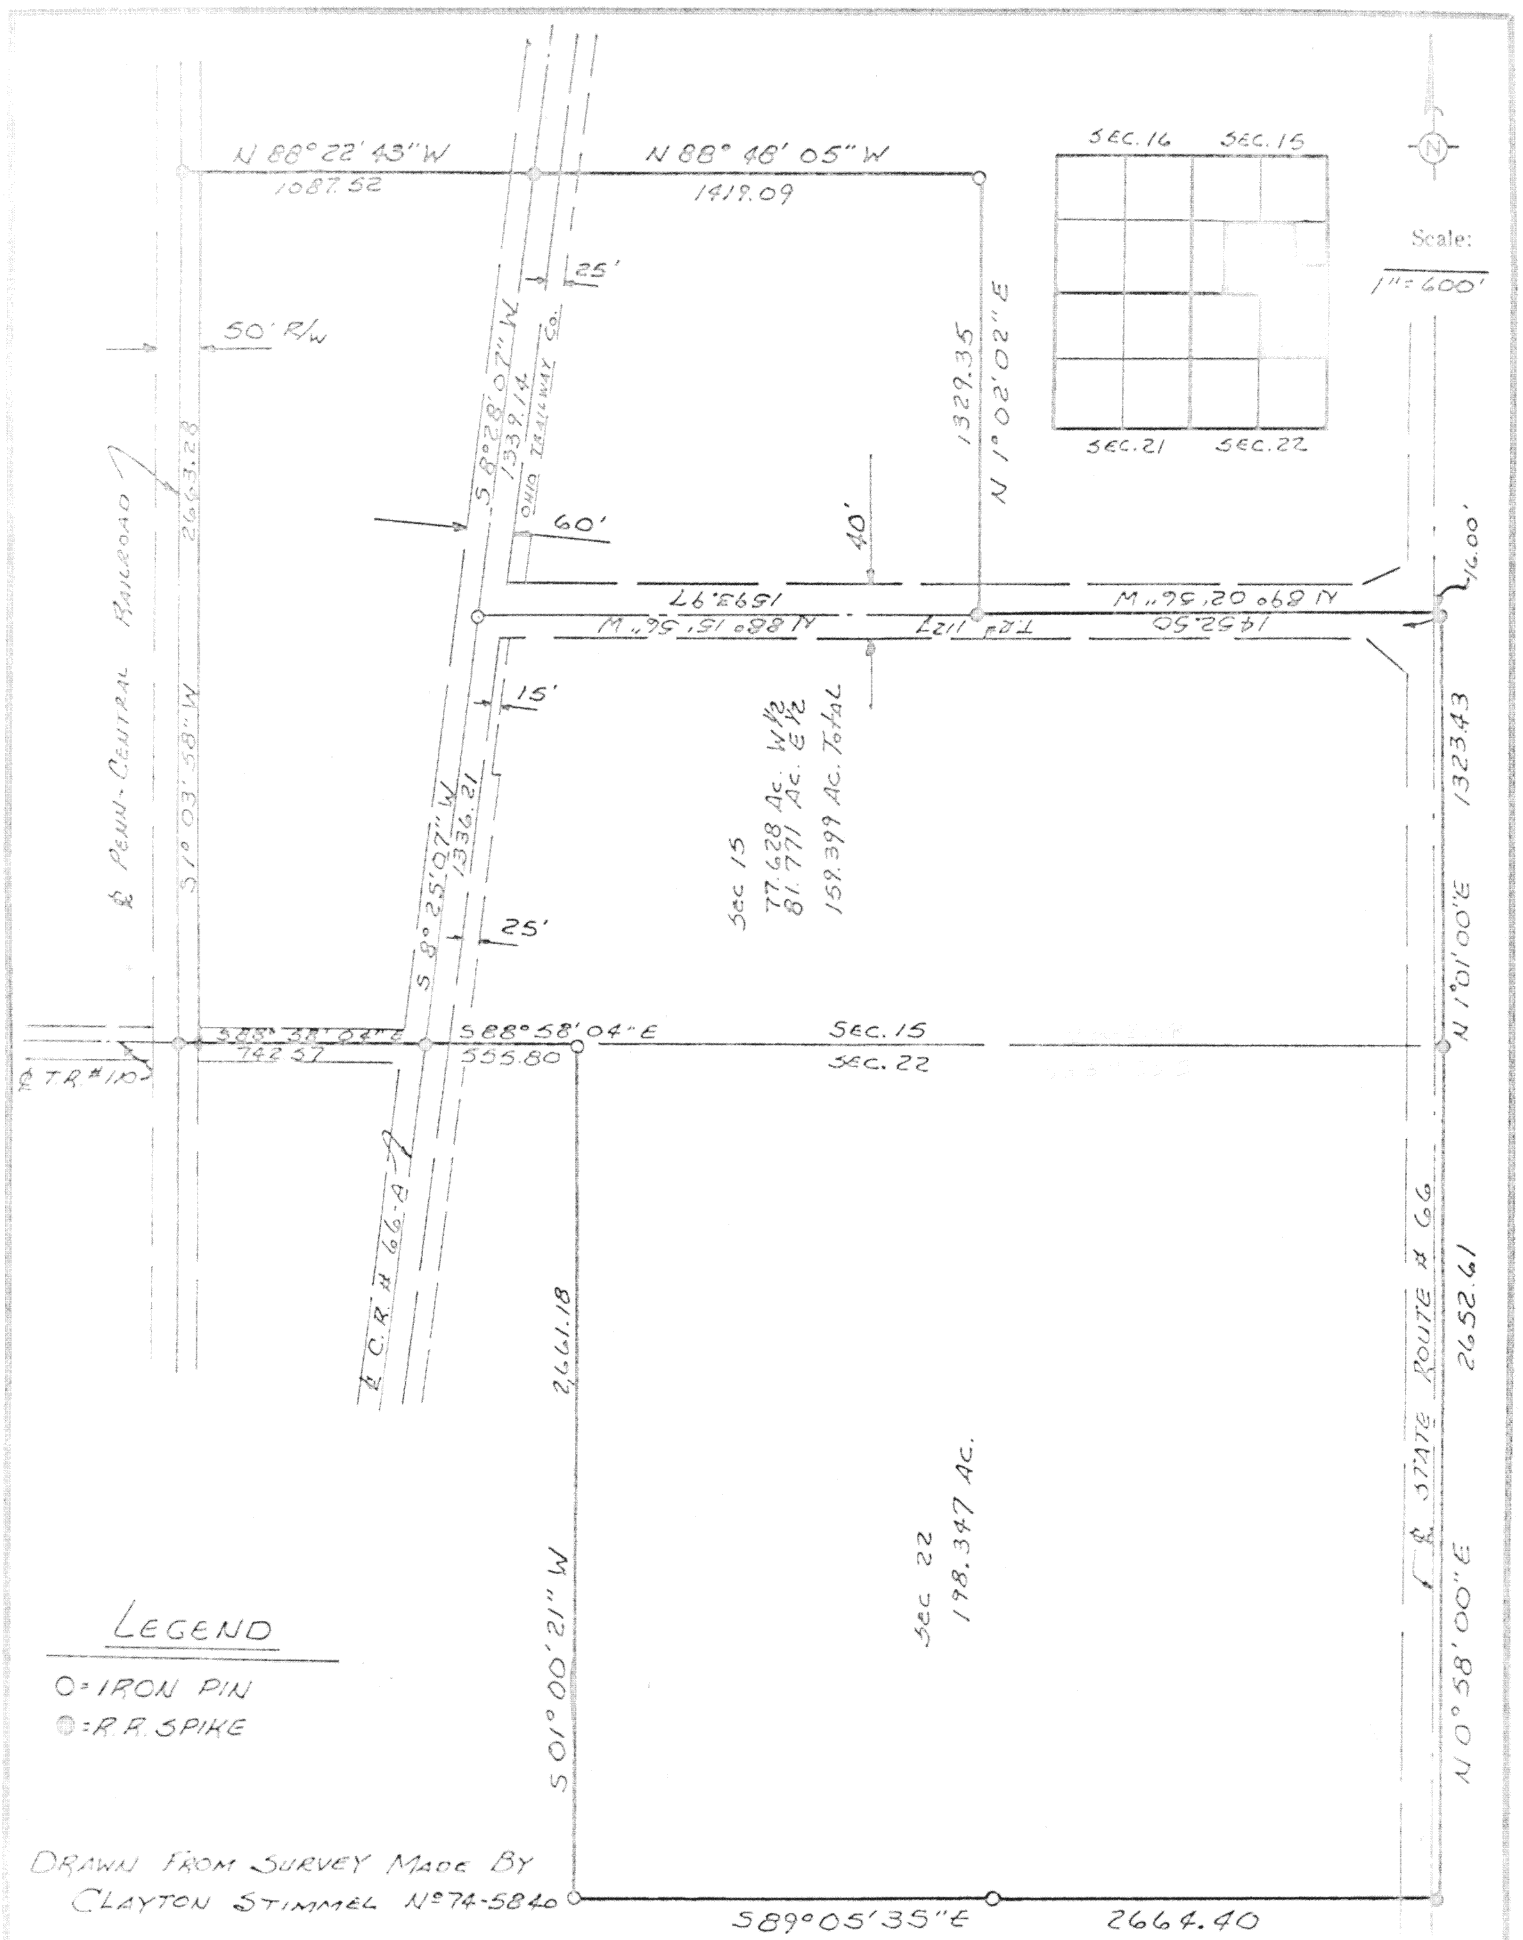

LEGEND

O = IRON PIN

● = R.R. SPIKE

DRAWN FROM SURVEY MADE BY
CLAYTON STIMMEL Nº 74-5840

E/C 1"/1,373,278'

Signature by a representative of the County Engineer's Dept. denotes that this plat meets tax map plat requirements.
Signed _____ Date _____

Signature by a (representative of the) County Commissioner(s) denotes approval of this plat.
Signed: _____ Date _____

Signature by a representative of the County Health Dept. denotes compliance with Health Regulations.
Signed: _____ Date _____

Signature by a representative of the Auglaize County Regional Planning Commission denotes approval of this plat.
Signed: _____ Date _____

131

131

AUGLAIZE COUNTY
ENGINEERING DEPT.

Client NORMAN DUNLAP
County AUGLAIZE Twp. ST. MARYS Sec. 15 & 22
Drawn by T.S. Scale 1" = 600' Drwg. No. 74-5840
Checked by _____ Date 4-22-74
Sheet _____ of _____ (T. 6 S; R. 4 E)