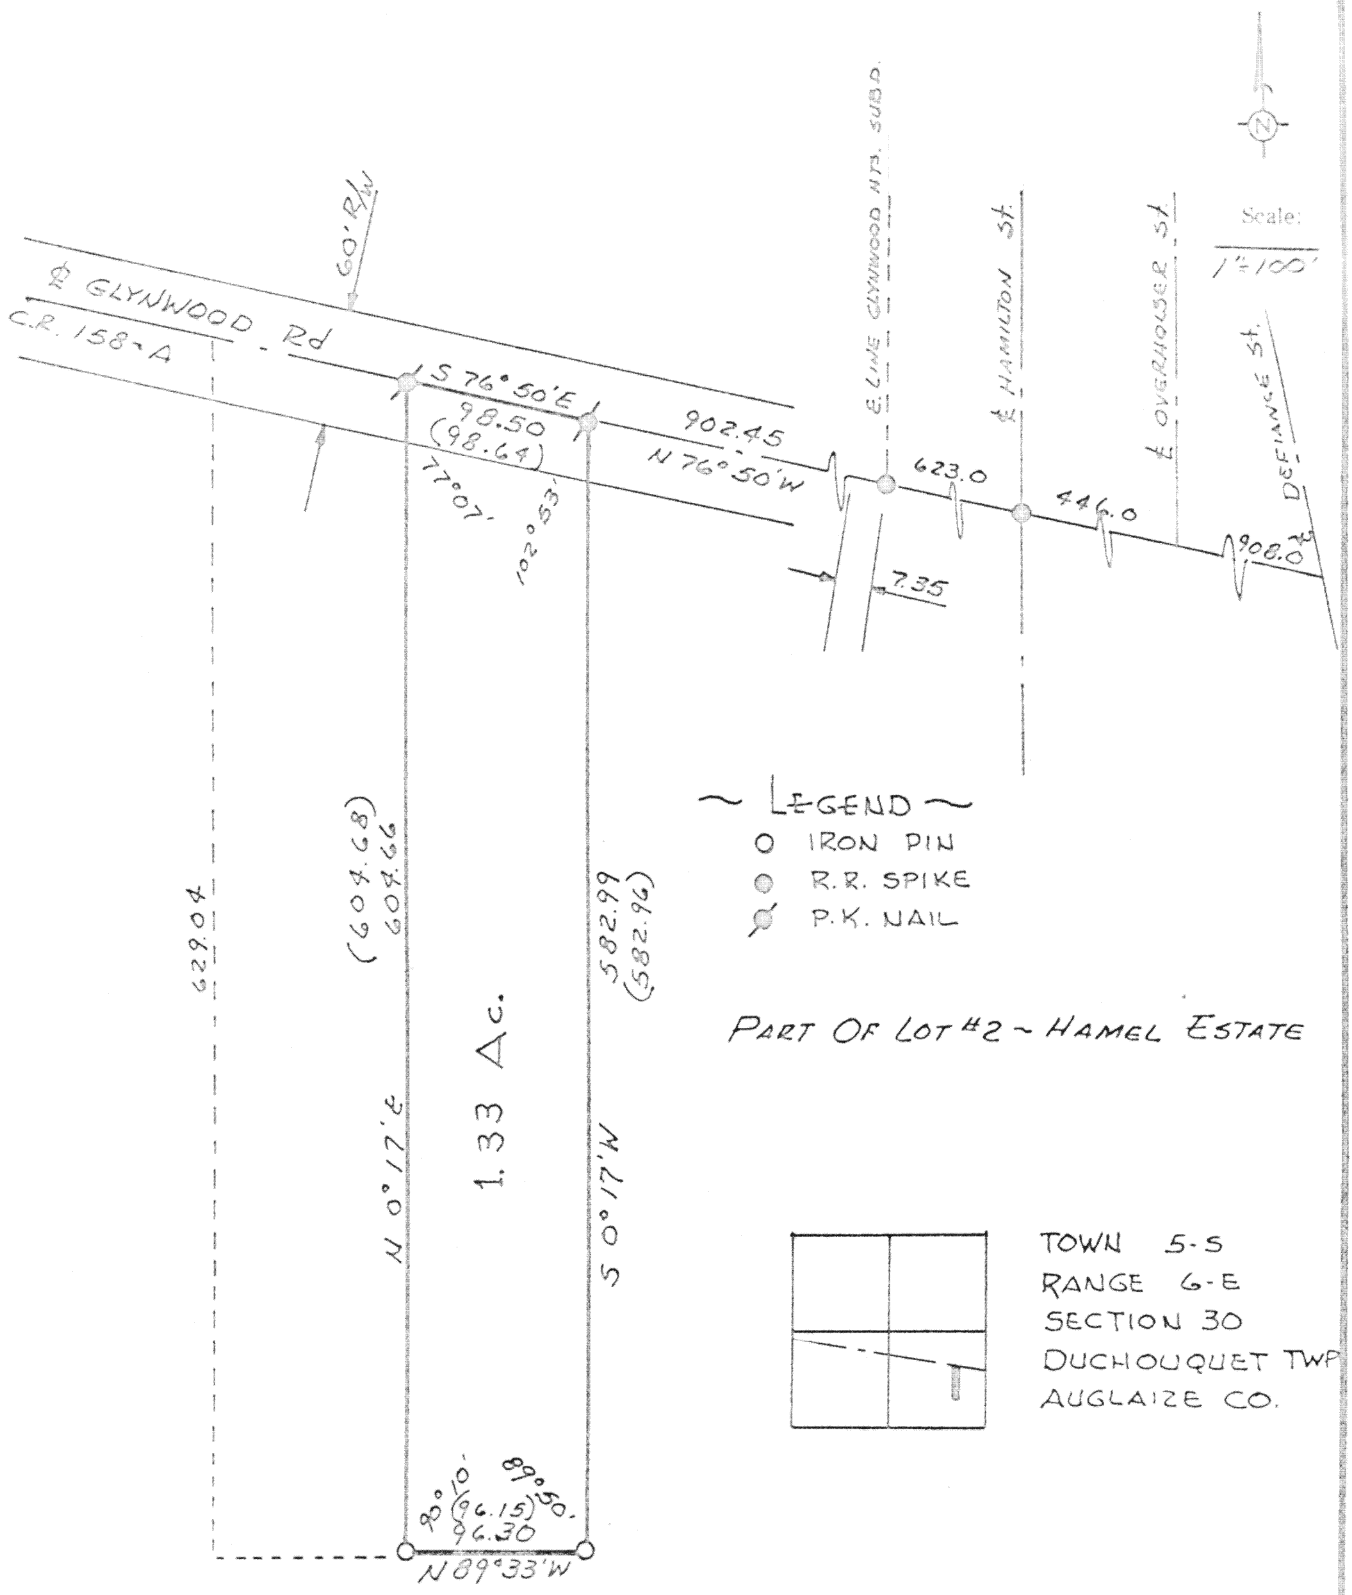

DRAWN FROM A SURVEY BY CLAYTON STIMMEL - DWG # 74-5823 DATED 2-3-74

E/C = 1" : 4,946

(604.68) = CORRECTED MEASUREMENTS

Signature by a representative of the County Engineer's Dept. denotes that this plat meets tax map plat requirements. Signed: _____ Date _____	Signature by a (representative of the) County Commissioner(s) denotes approval of this plat. Signed: _____ Date _____
Signature by a representative of the County Health Dept. denotes compliance with Health Regulations. Signed: _____ Date _____	Signature by a representative of the Auglaize County Regional Planning Commission denotes approval of this plat. Signed: _____ Date _____

136

AUGLAIZE COUNTY ENGINEER'S OFFICE

136

Client WILLIS SCHROER
County AUGLAIZE Twp. DUCHOUQUET Sec. 30
Drawn by JCS Scale 1" = 100' Drwg. No. 74-5823
Checked by _____ Date 2-3-74
Sheet _____ of _____ (T 5 S; R 6 E)