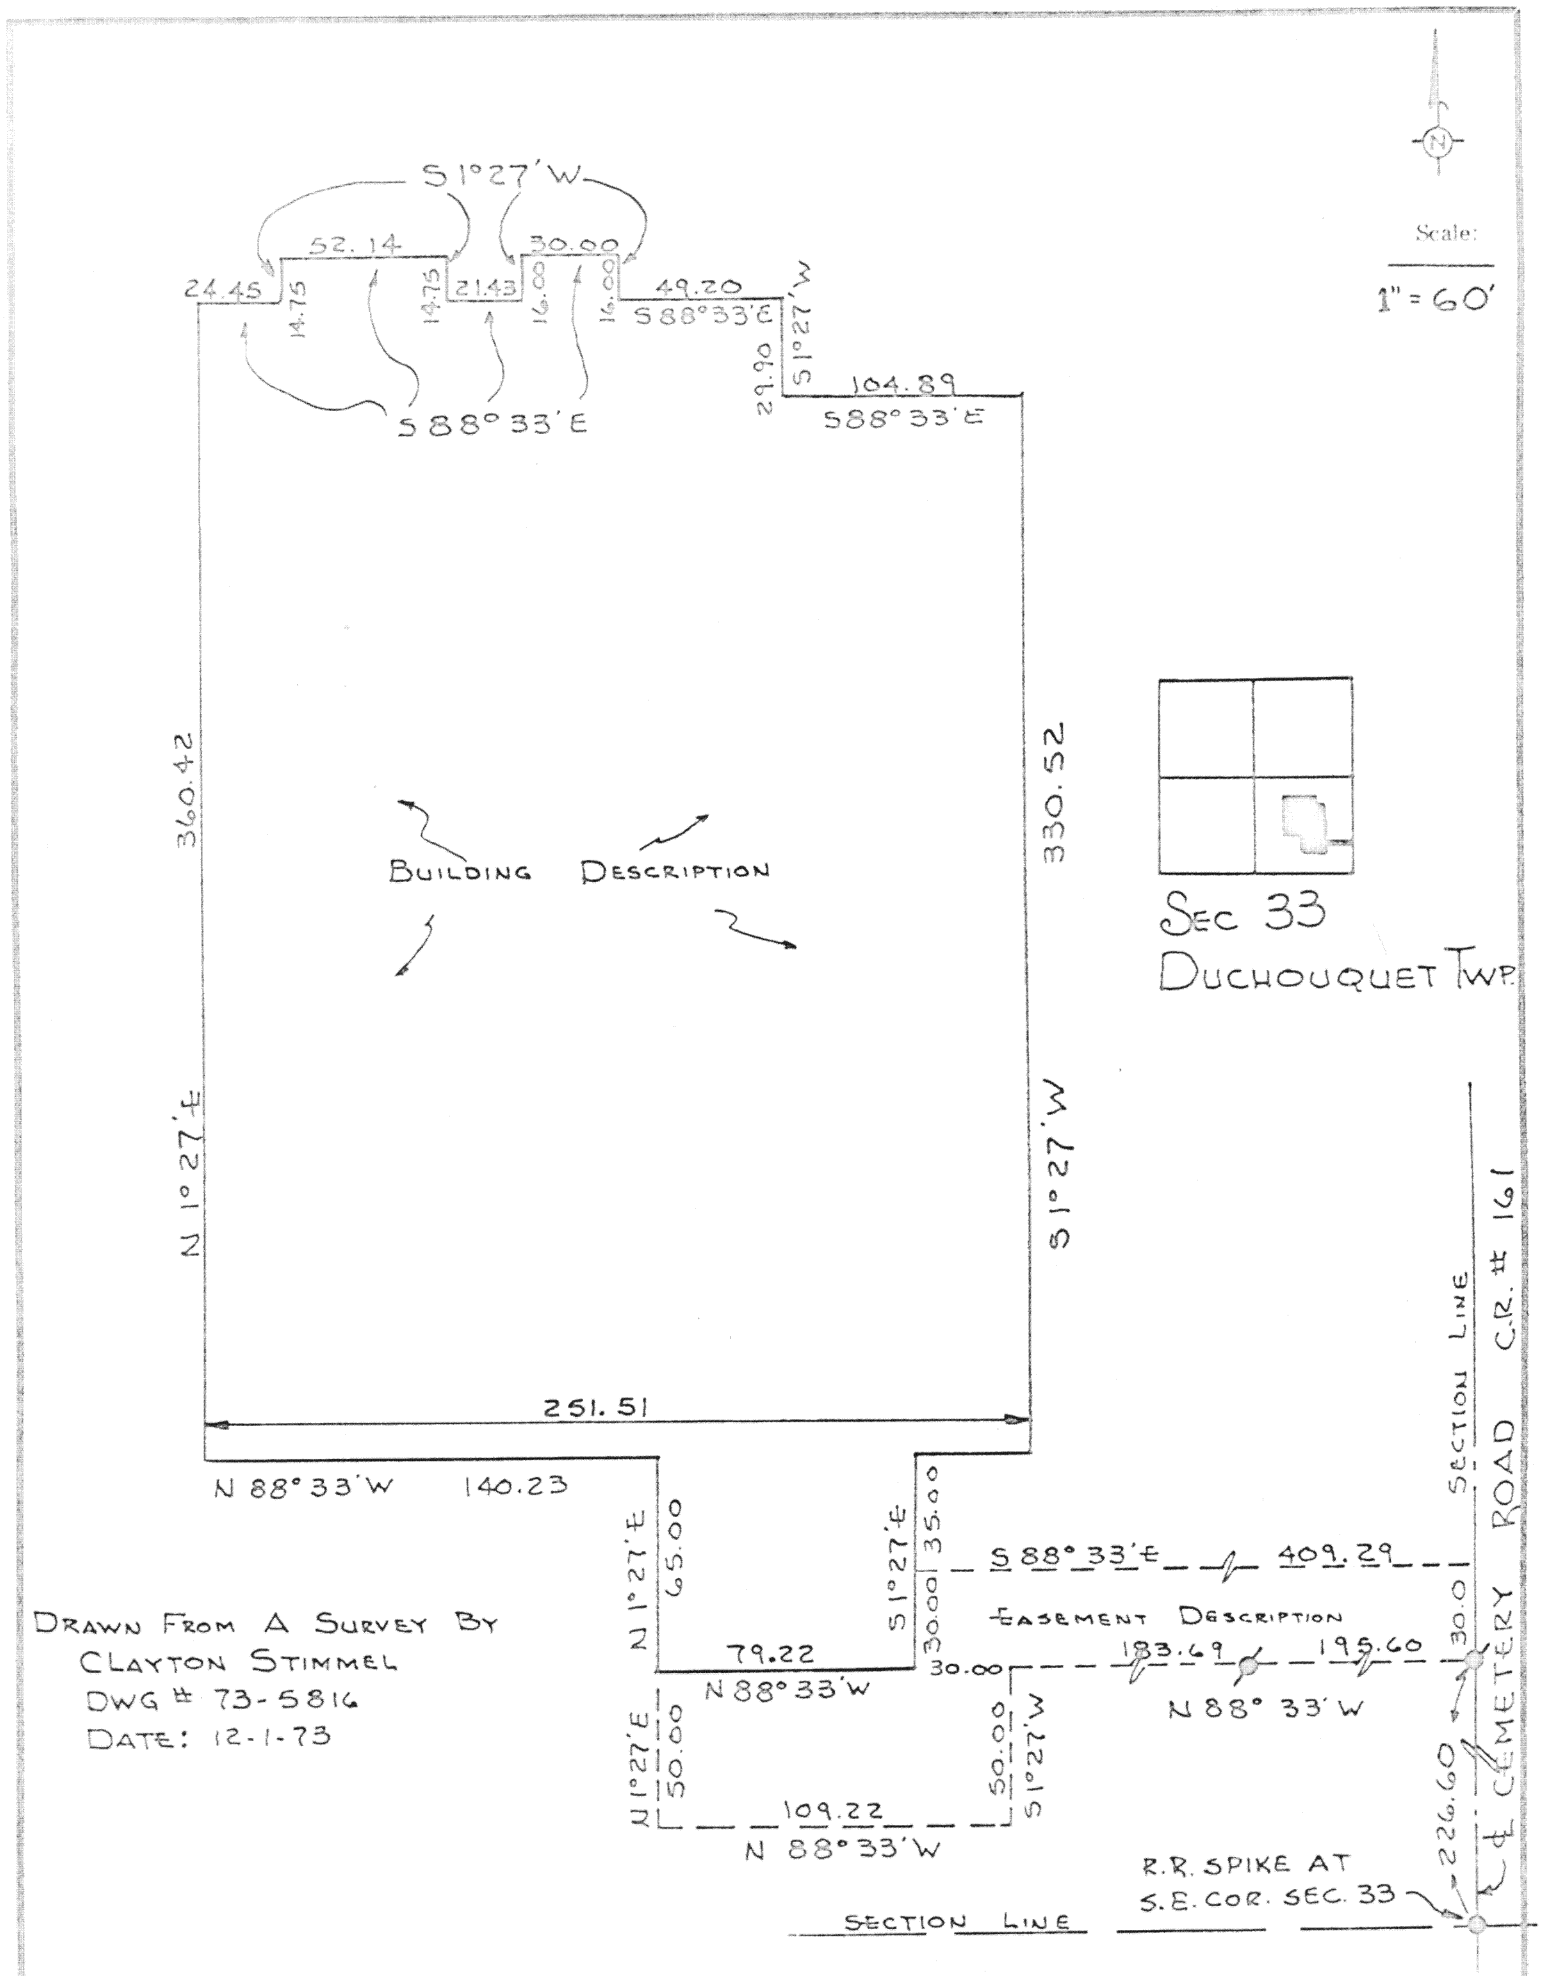

DRAWN FROM A SURVEY BY
CLAYTON STIMMEL
DWG # 73-5816
DATE: 12-1-73

Signature by a representative of the County Engineer's Dept. denotes that this plat meets tax map plat requirements. Signed: _____ Date _____	Signature by a (representative of the) County Commissioner(s) denotes approval of this plat. Signed: _____ Date _____
Signature by a representative of the County Health Dept. denotes compliance with Health Regulations. Signed: _____ Date _____	Signature by a representative of the Auglaize County Regional Planning Commission denotes approval of this plat. Signed: _____ Date _____

141

AUGLAIZE COUNTY
ENGINEERING DEPT.

Client AMETEK
County AUGLAIZE Twp. DUCHOUQUET Sec. 33
Drawn by JDS Scale 1" = 60' Drwg. No. 73-5816
Checked by _____ Date 12-1-73
Sheet _____ of _____ (T 5 S; R 6 E)

141