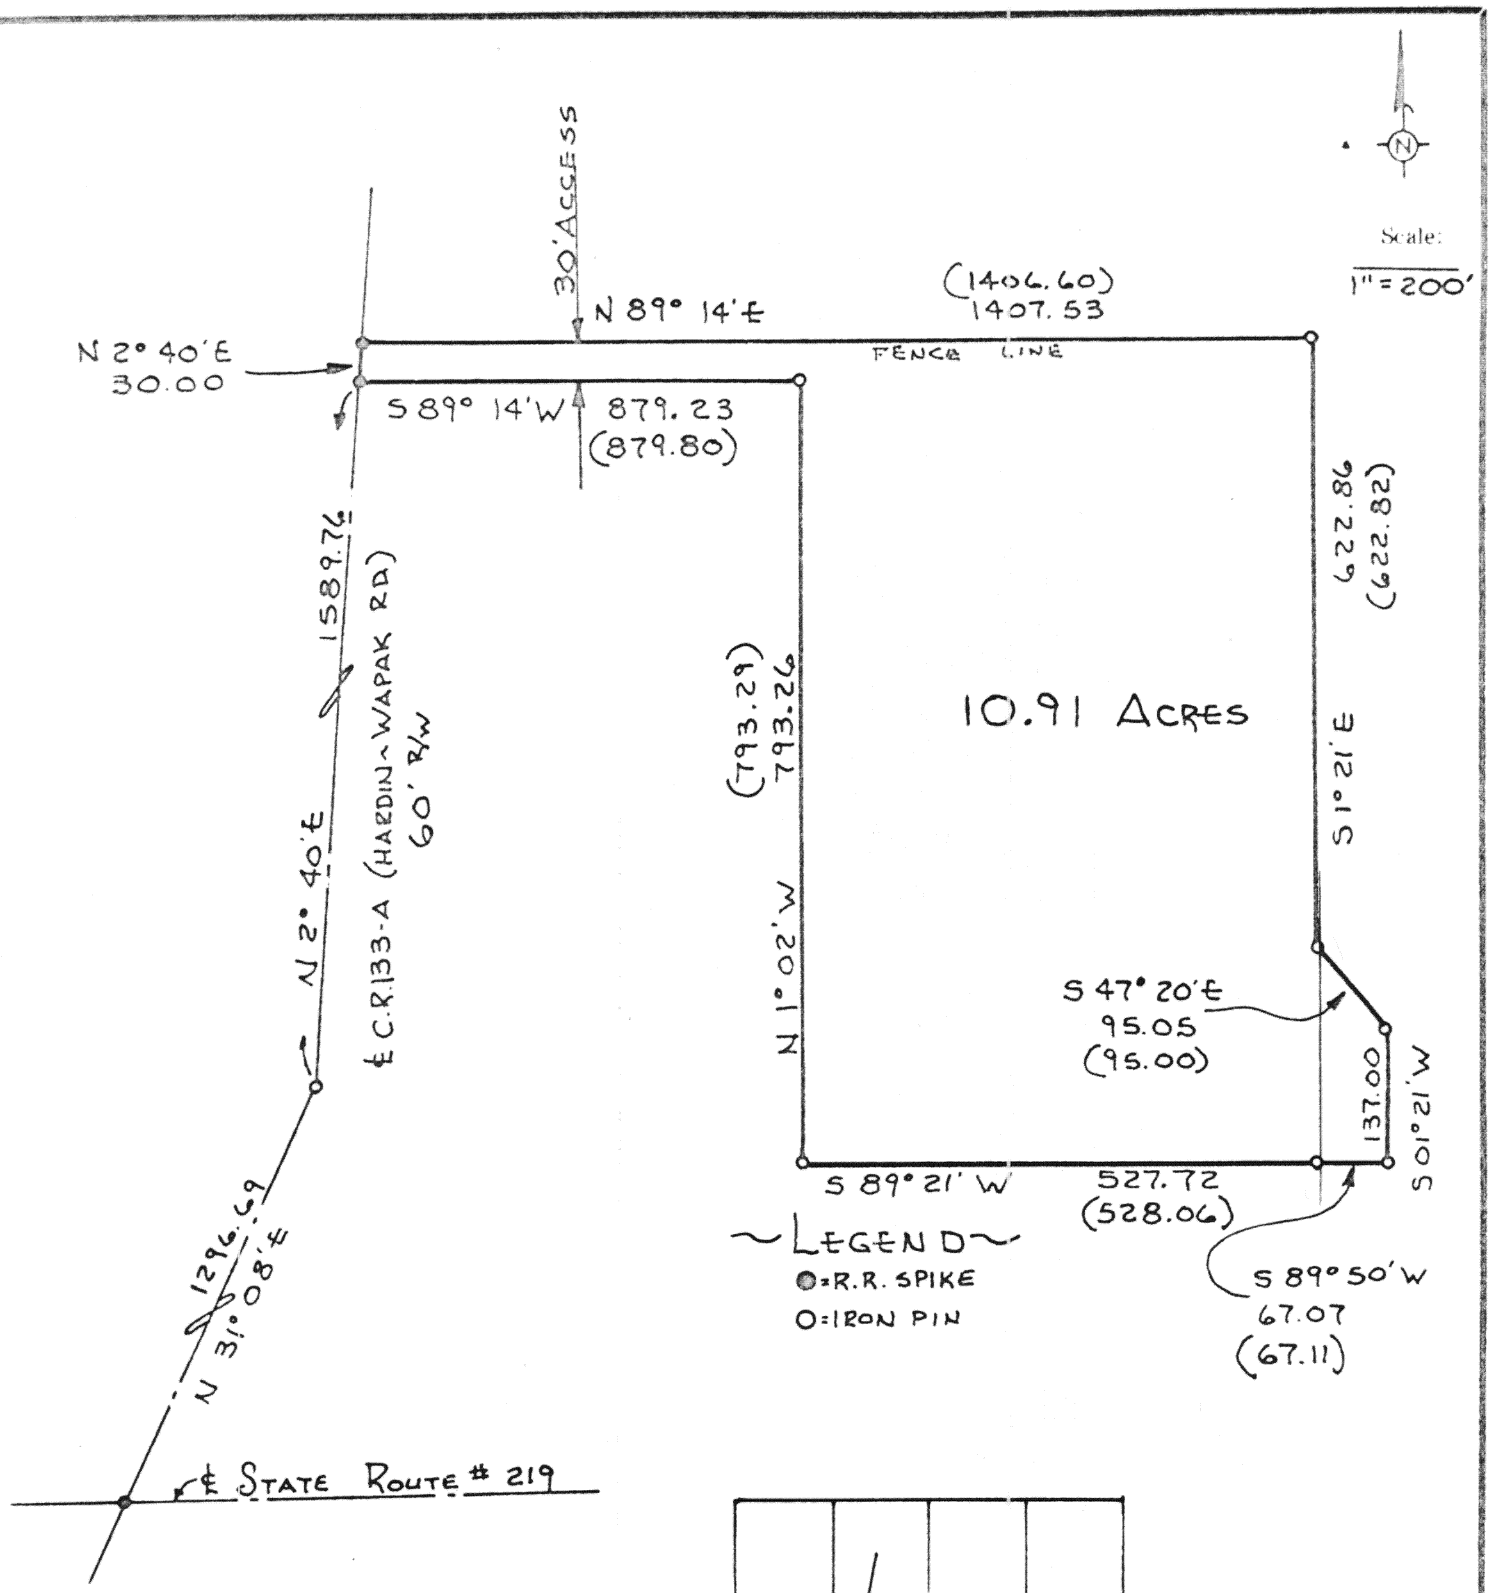

DRAWN FROM A SURVEY BY
CLAYTON STIMMEL
DWG # 73-5814
DATED: 11-15-73
E/C = 1": 2,367'
(1406.60) = CORRECTED DISTANCES

TOWN 6-S
RANGE 6-E
PUSHETA TWP
AUGLAIZE CO.

Signature by a representative of the County Engineer's Dept. denotes that this plat meets tax map plat requirements.
Signed: _____ Date _____

Signature by a (representative of the) County Commissioner(s) denotes approval of this plat.
Signed: _____ Date _____

Signature by a representative of the County Health Dept. denotes compliance with Health Regulations.
Signed: _____ Date _____

Signature by a representative of the Auglaize County Regional Planning Commission denotes approval of this plat.
Signed: _____ Date _____

AUGLAIZE COUNTY
ENGINEERING DEPT.

Client BURDEN, BRUCE H. & CAROLYN A.
County AUGLAIZE Twp. PUSHETA Sec. 19 & 20
Drawn by JWS Scale 1" = 200' Drwg. No. 73-5814
Checked by _____ Date 11-15-73
Sheet _____ of _____ (T 6 S ; R 6 E)

147

147