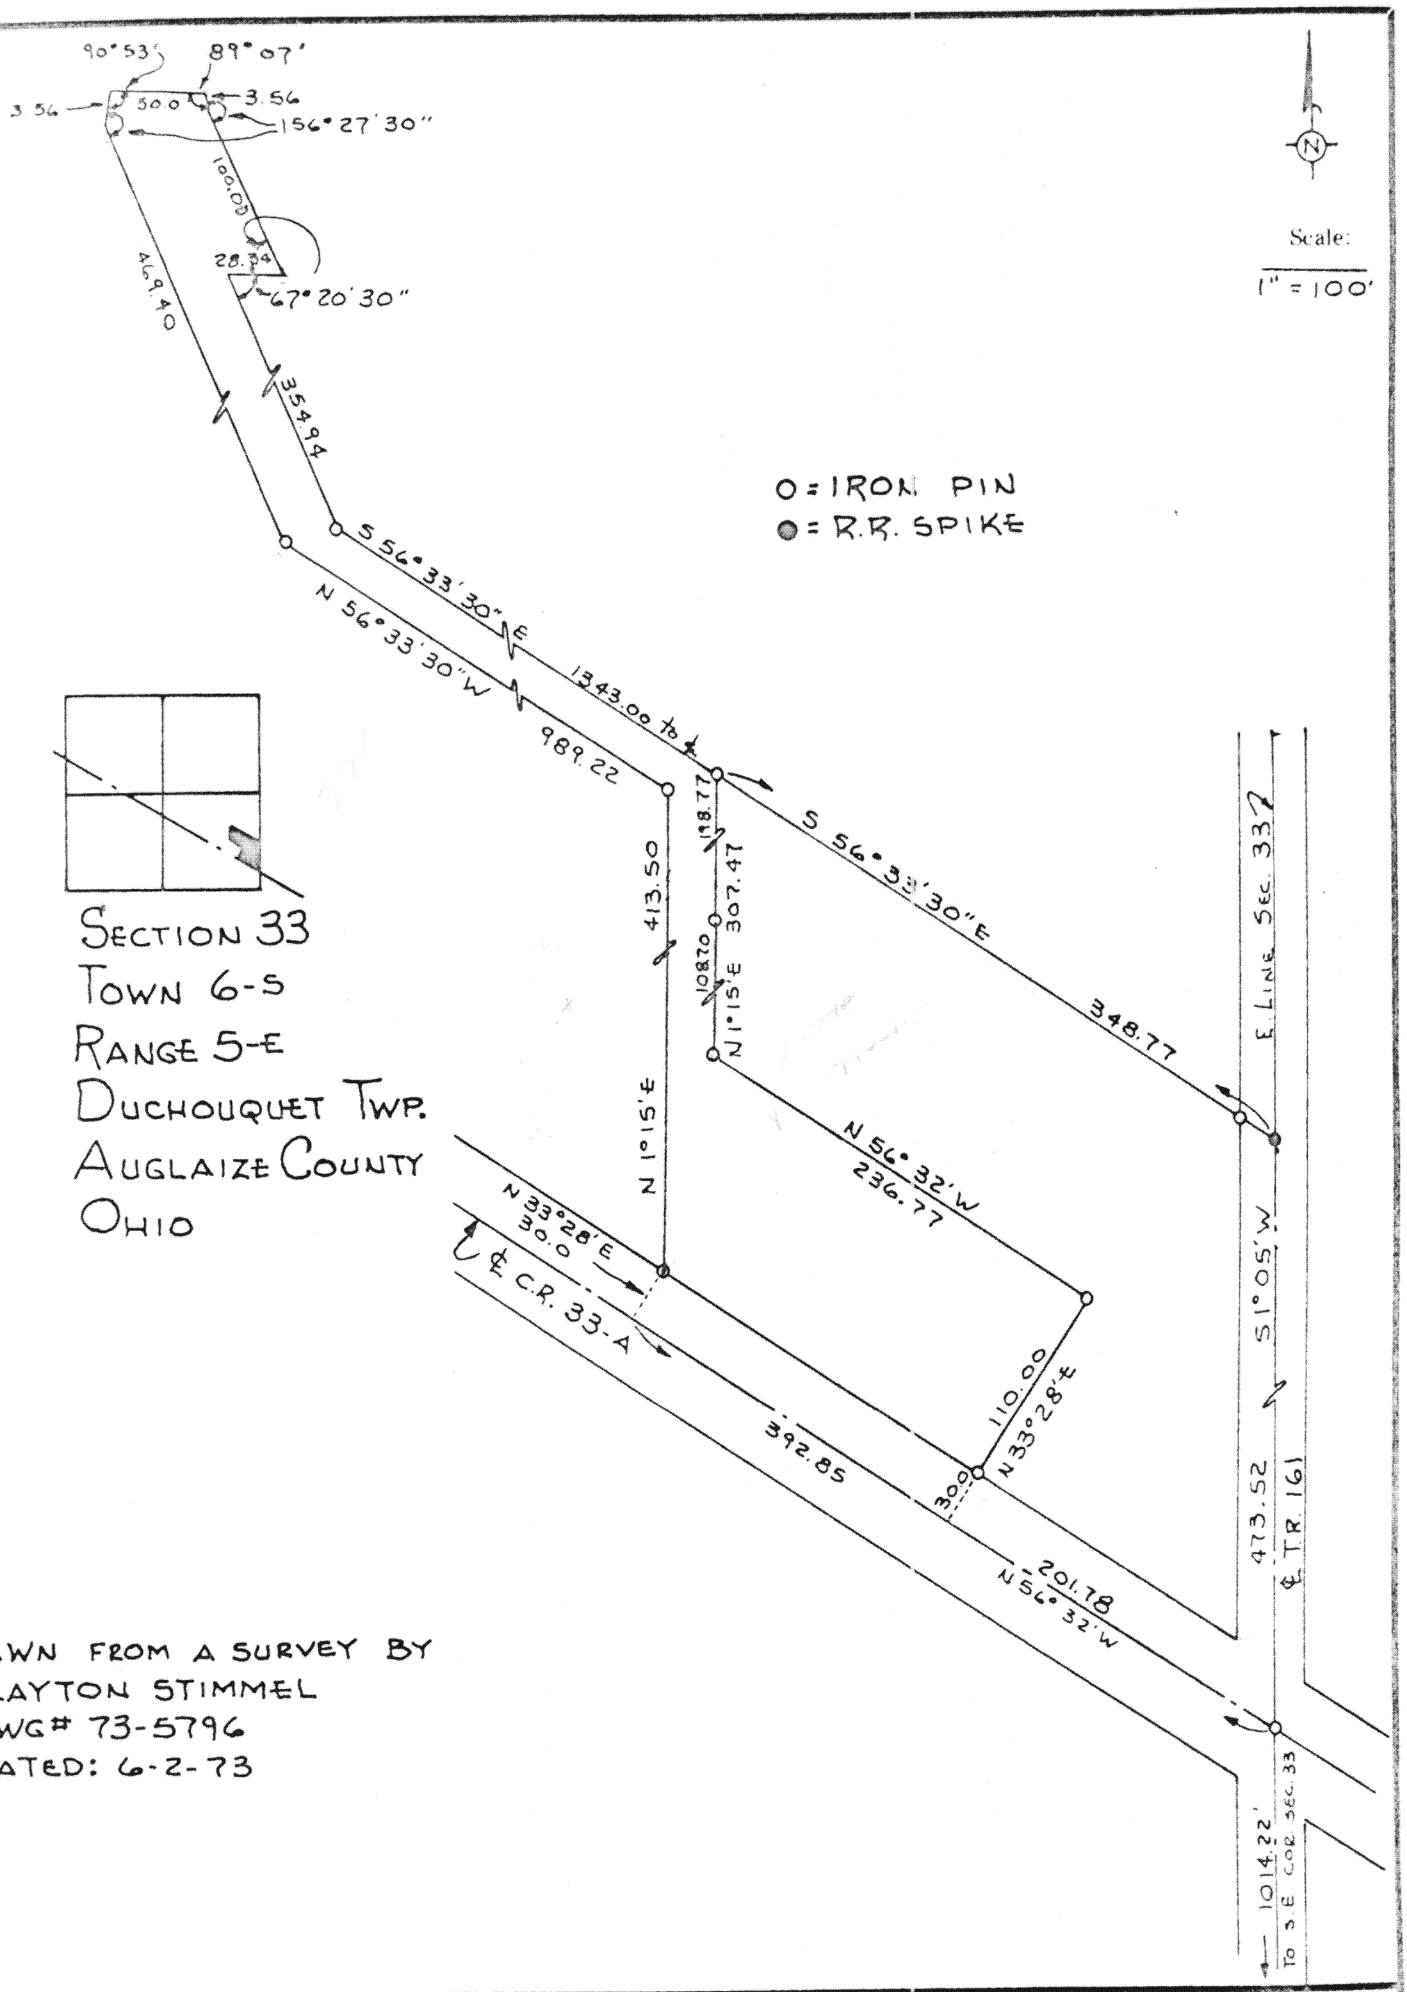

SECTION 33
TOWN 6-S
RANGE 5-E
DUCHOUQUET TWP.
AUGLAIZE COUNTY
OHIO

DRAWN FROM A SURVEY BY
CLAYTON STIMMEL
DWG# 73-5796
DATED: 6-2-73

Signature by a representative of the County Engineer's Dept. denotes that this plat meets tax map plat requirements.
Signed: _____ Date _____

Signature by a (representative of the) County Commissioner(s) denotes approval of this plat.
Signed: _____ Date _____

Signature by a representative of the County Health Dept. denotes compliance with Health Regulations.
Signed: _____ Date _____

Signature by a representative of the Auglaize County Regional Planning Commission denotes approval of this plat.
Signed: _____ Date _____

AUGLAIZE COUNTY
ENGINEERING DEPT.
149

Client SUN OIL COMPANY
County AUGLAIZE Twp. DUCHOUQUET Sec. 33
Drawn by JWS Scale 1" = 100' Drwg. No. 73-5796
Checked by _____ Date 6-2-73
Sheet _____ of _____

149 (T 6 S ; R 5 E)