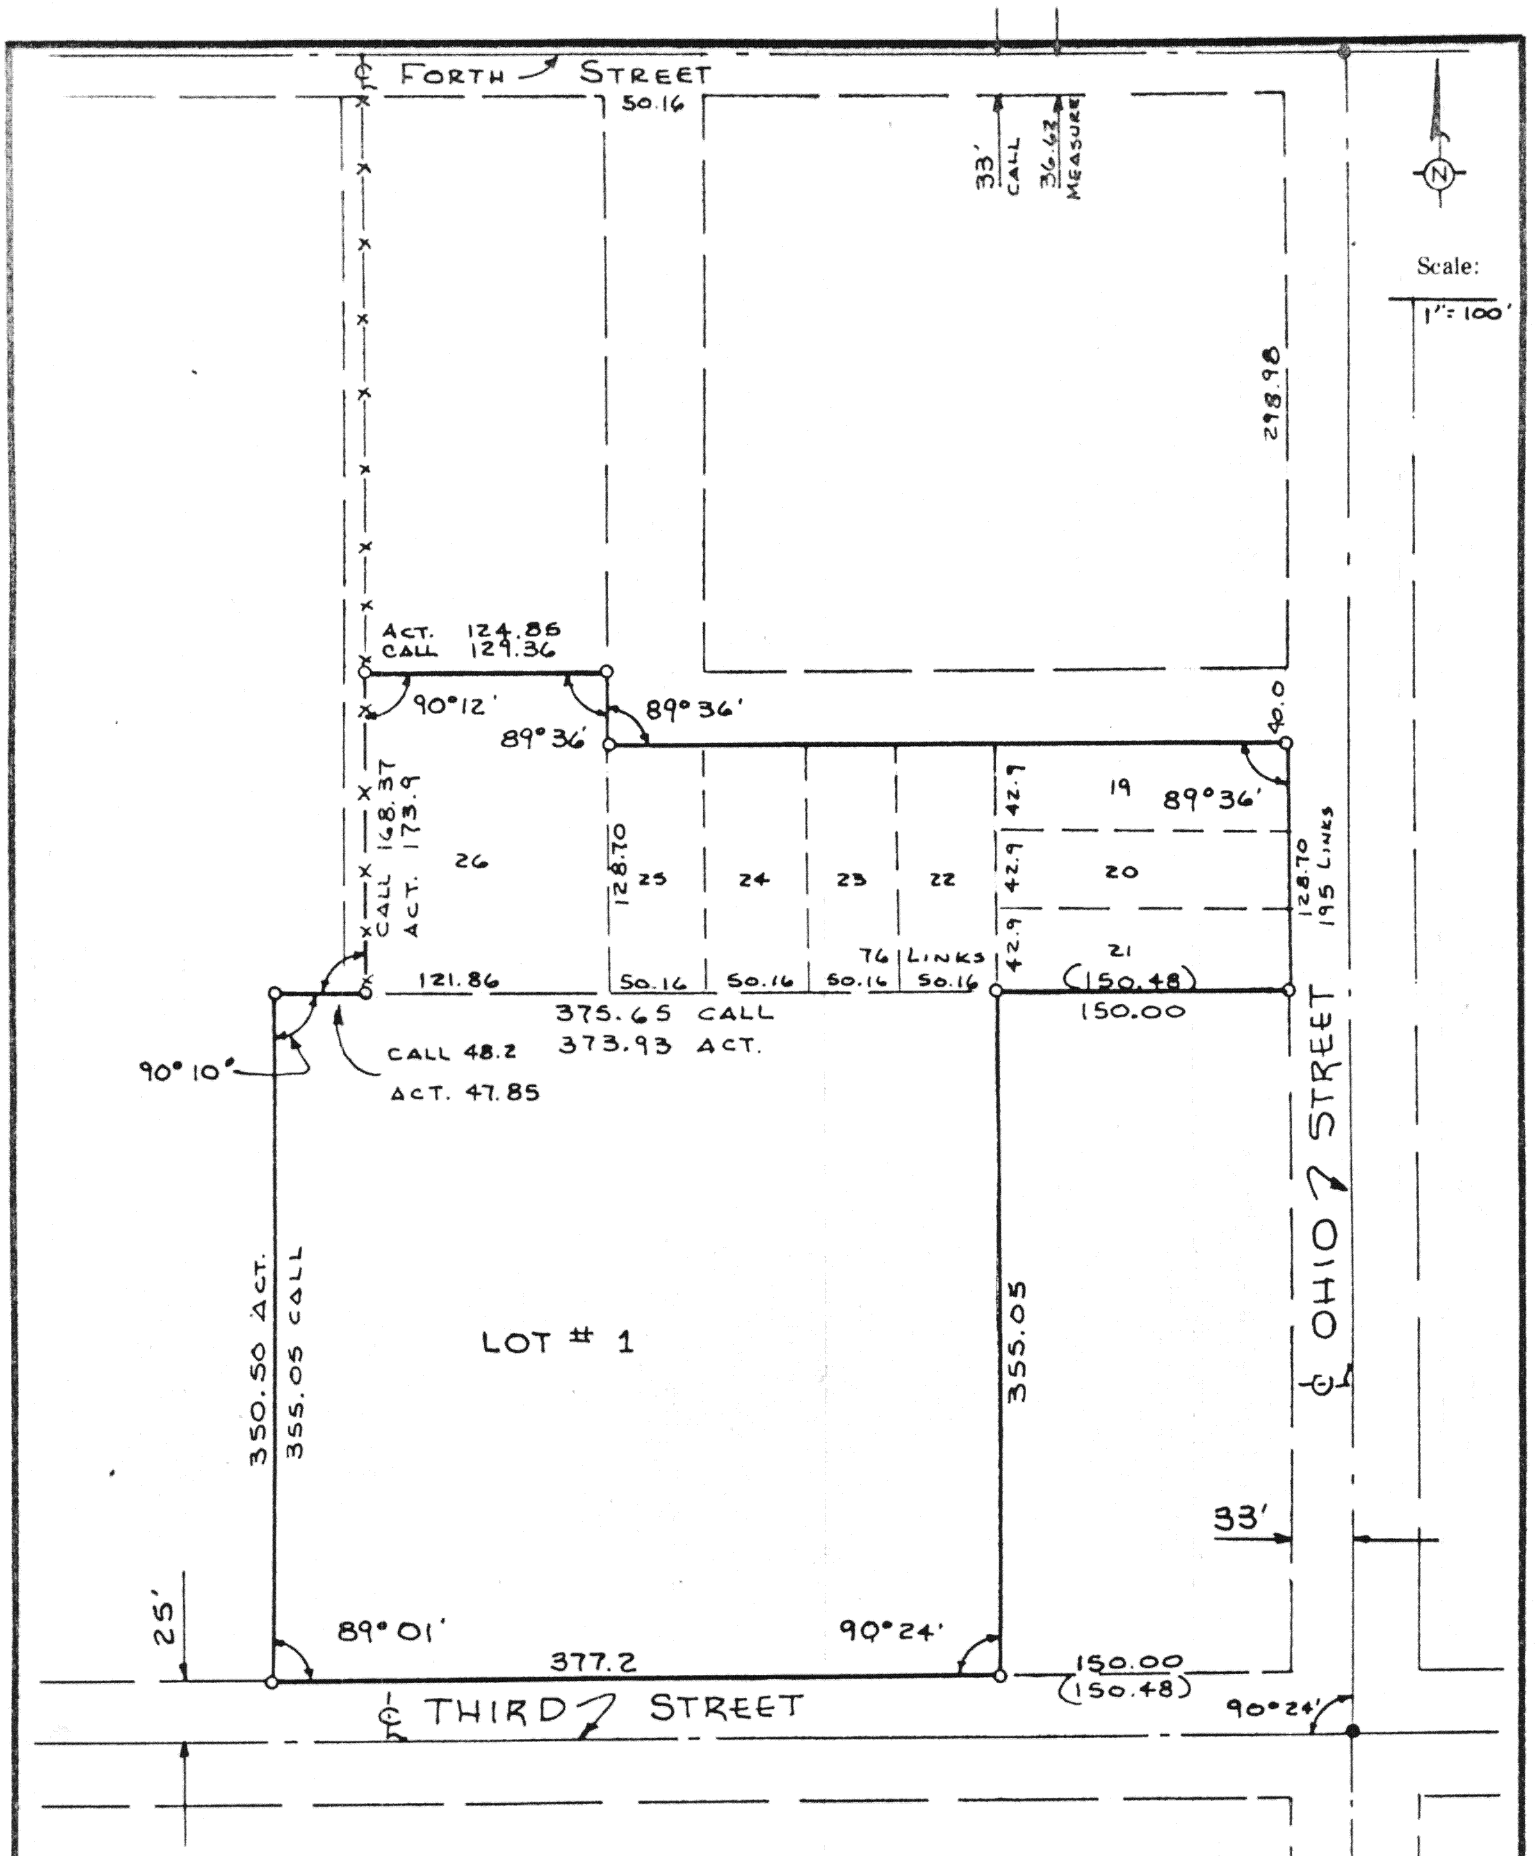

DRAWN FROM A SURVEY BY
CLAYTON STIMMEL

Signature by a representative of the County Engineer's Dept. denotes that this plat meets tax map plat requirements. Signed: _____ Date _____	Signature by a (representative of the) County Commissioner(s) denotes approval of this plat. Signed: _____ Date _____
Signature by a representative of the County Health Dept. denotes compliance with Health Regulations. Signed: _____ Date _____	Signature by a representative of the Auglaize County Regional Planning Commission denotes approval of this plat. Signed: _____ Date _____

AUGLAIZE COUNTY
ENGINEERING DEPT.

Client NORMAN & KATHLEEN BERTKE
County AUGLAIZE Twp. JACKSON Sec. ~~24~~ 34
Drawn by KLS Scale 1" = 100' Drwg. No. 73-5774
Checked by _____ Date 5-8-73
Sheet _____ of _____ (T ____ S ; R ____ E)

167

167