SURVEY OF DIVISION OF TRACT OF LAND IN THE
NE 1/4 OF THE NE 1/4 OF SEC. 27, T7S, R4E
JACKSON TWP., AUGLAIZE CO., OHIO
ORIG. TRACT RECORDED IN SURVEY BK. C, PAGE 75

Scale: 1" = 60'

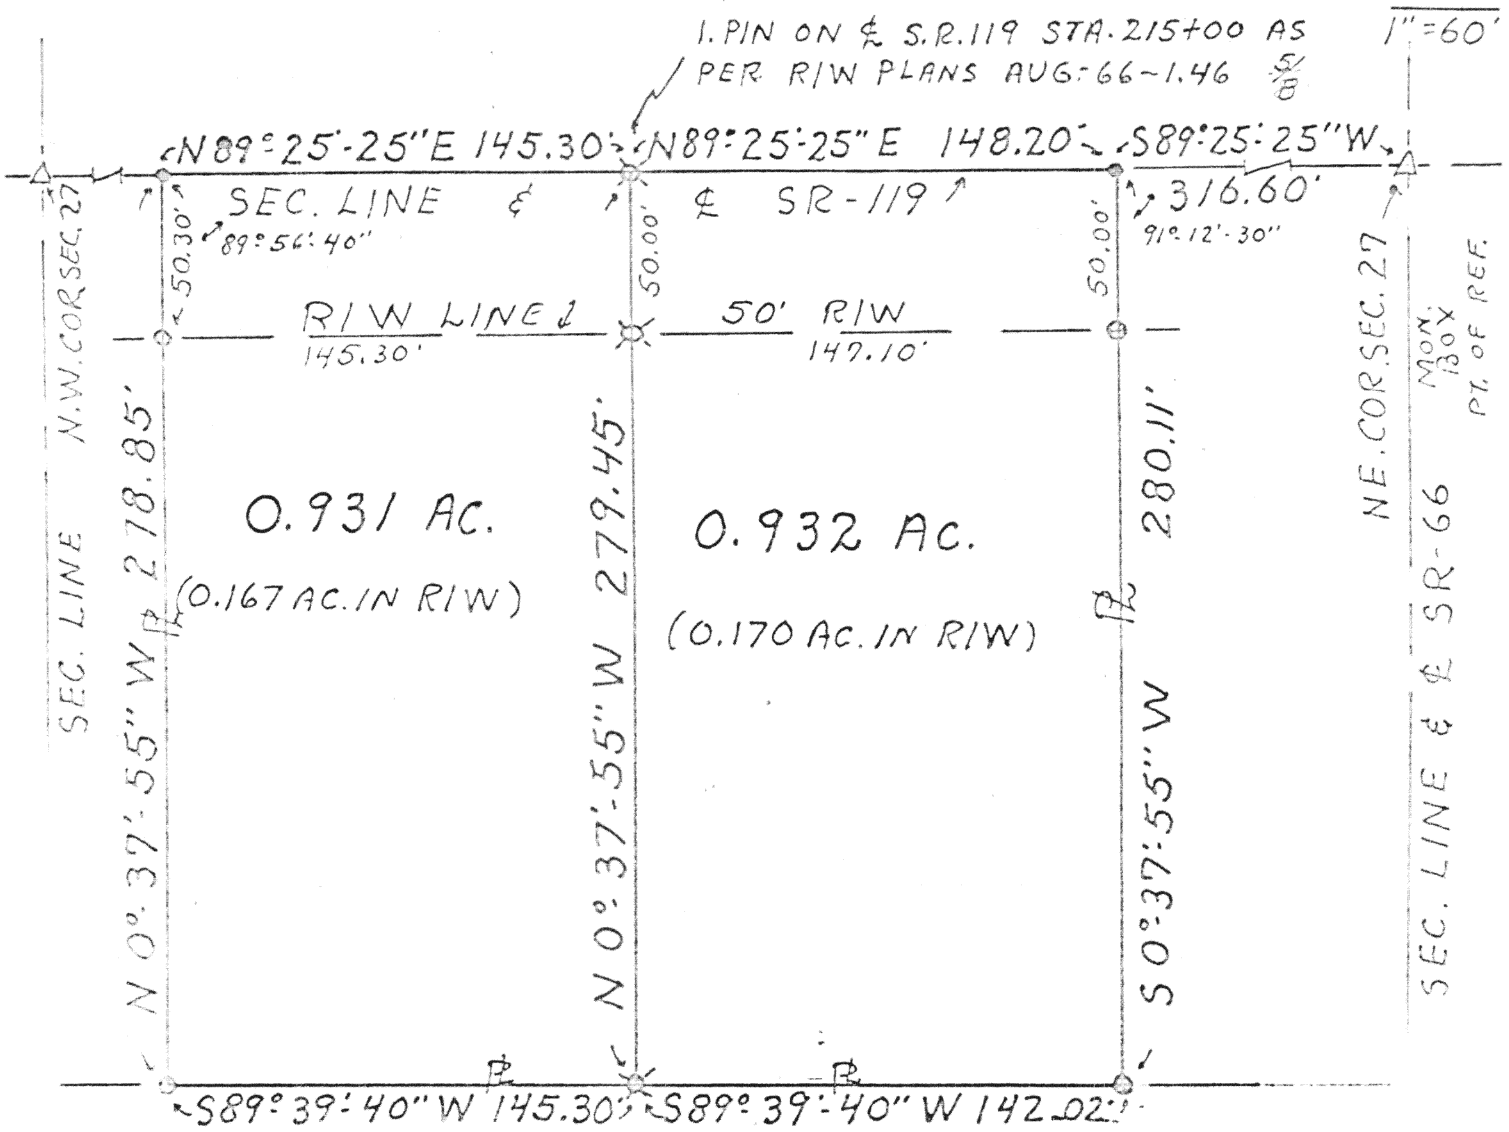


LEGEND
- R.R. SPIKE, EXIST.
- IRON PIN, EXIST.
- IRON PIPE EXIST.
- IRON PIN SET

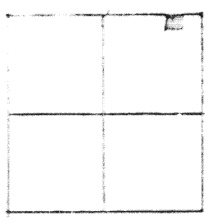

SEC. 27

SURVEYED SEPT. 3, 1977
BY ALVIN J. SPRALEY
REG. OHIO SURVEYOR #5016

Signature by a representative of the County Health Dept. denotes compliance with Health Regulations.
Signed _____ Date _____

Signature by a representative of the Auglaize County Regional Planning Commission denotes approval of this plat.
Signed: R.E. Ballenger Date 10-17-77

Signature by a representative of City with 3 mile limit jurisdiction or Twp. Trustees or Village with zoning jurisdiction denotes approval of this plat. Signed: _____
for political S. D. of: _____ Date _____

Signature by a representative of the County Engineer's Dept. denotes that this plat meets tax map plat requirements.
Signed: _____ Date _____

ALVIN J. SPRALEY P.S.
NORTH STAR, OHIO 45350

Client: LAVERN MEYER
County: AUGLAIZE Twp. JACKSON Sec. 27
Drawn by: A.J.S. Scale: 1" = 60' Drwg. No.
Checked by: Date: SEPT. 1977
Sheet 1 of 1

263

263

(T 7 S R 4 E)