PART N.W. ¼ SEC. 11
T-5-S R-5-E
LOGAN TOWNSHIP
VILLAGE OF BUCKLAND
AUGLAIZE COUNTY
OHIO

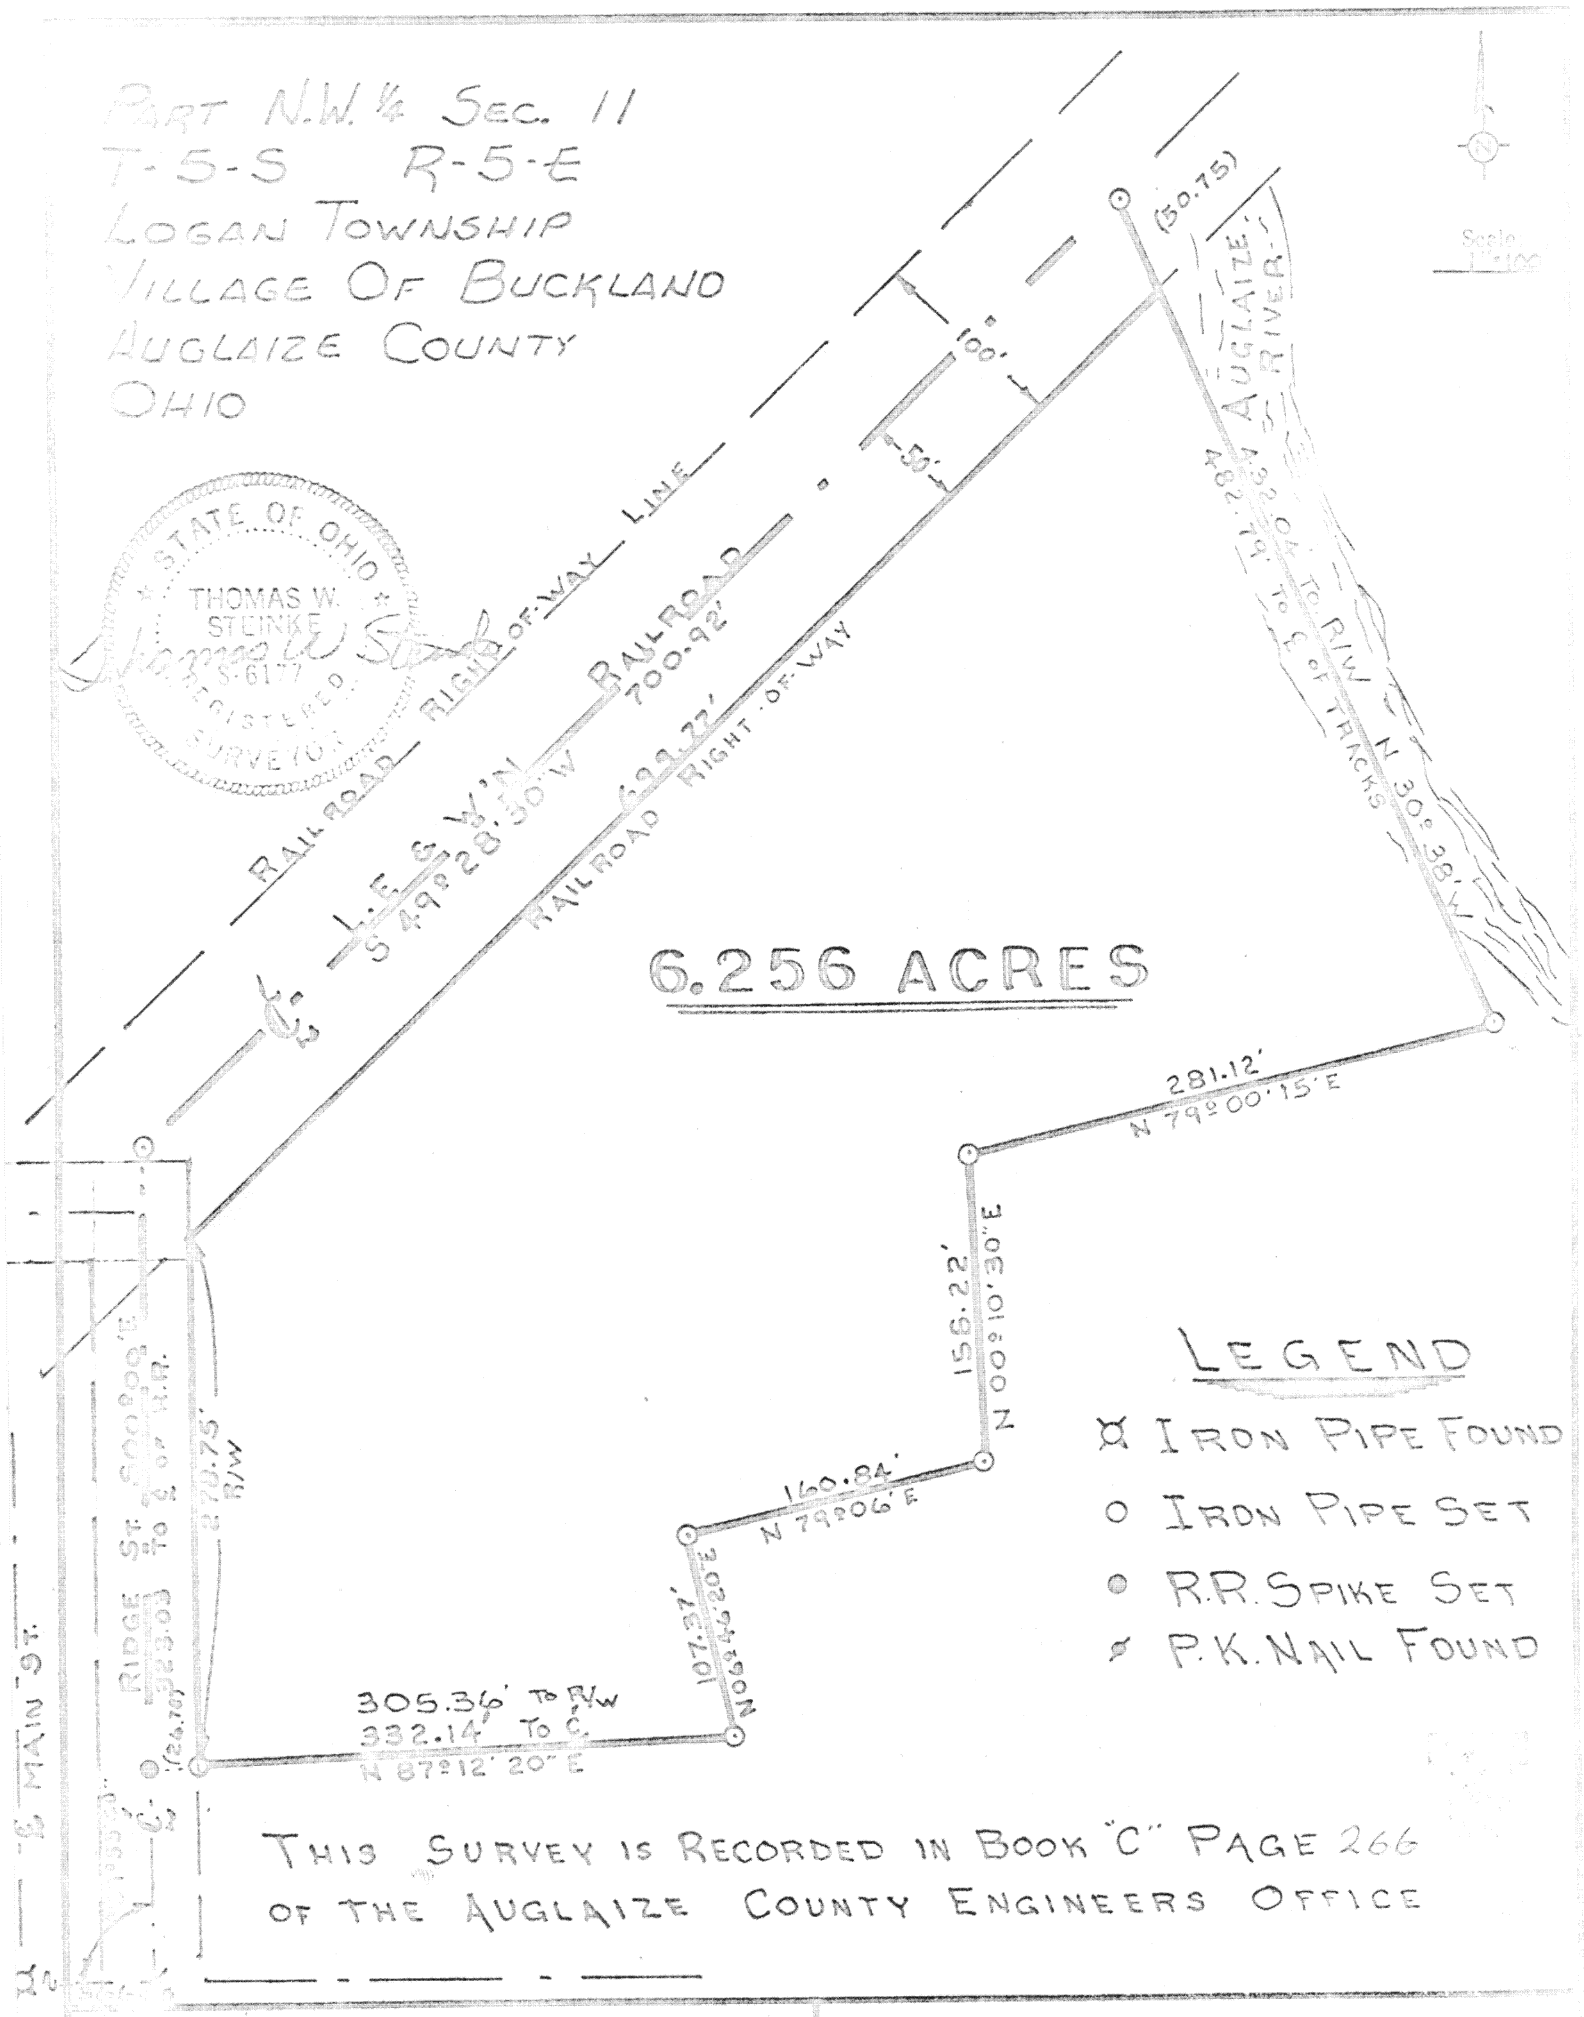

THIS SURVEY IS RECORDED IN BOOK "C" PAGE 266
OF THE AUGLAIZE COUNTY ENGINEERS OFFICE

Signature by a representative of the County Health Dept. denotes compliance with Health Regulations.
Signed: _____ Date _____

Signature by a representative of the Auglaize County Regional Planning Commission denotes approval of this plat.
Signed: _____ Date _____

Signature by a representative of City with 3 mile limit jurisdiction or Twp. Trustees or Village with zoning jurisdiction denotes approval of this plat. Signed: _____
for political S. D. of: _____ Date _____

Signature by a representative of the County Engineer's Dept. denotes that this plat meets tax map plat requirements.
Signed: _____ Date _____

266

Client BRUCE BAKER
County AUGLAIZE Twp. LOGAN Sec. 11
Drawn by G. E. M. Scale 1" = 100 Drwg. No. 77-5-160
Checked by [illegible] Date Oct 1977
Sheet ____ of ____ (T 5 S; R 5 E)

266