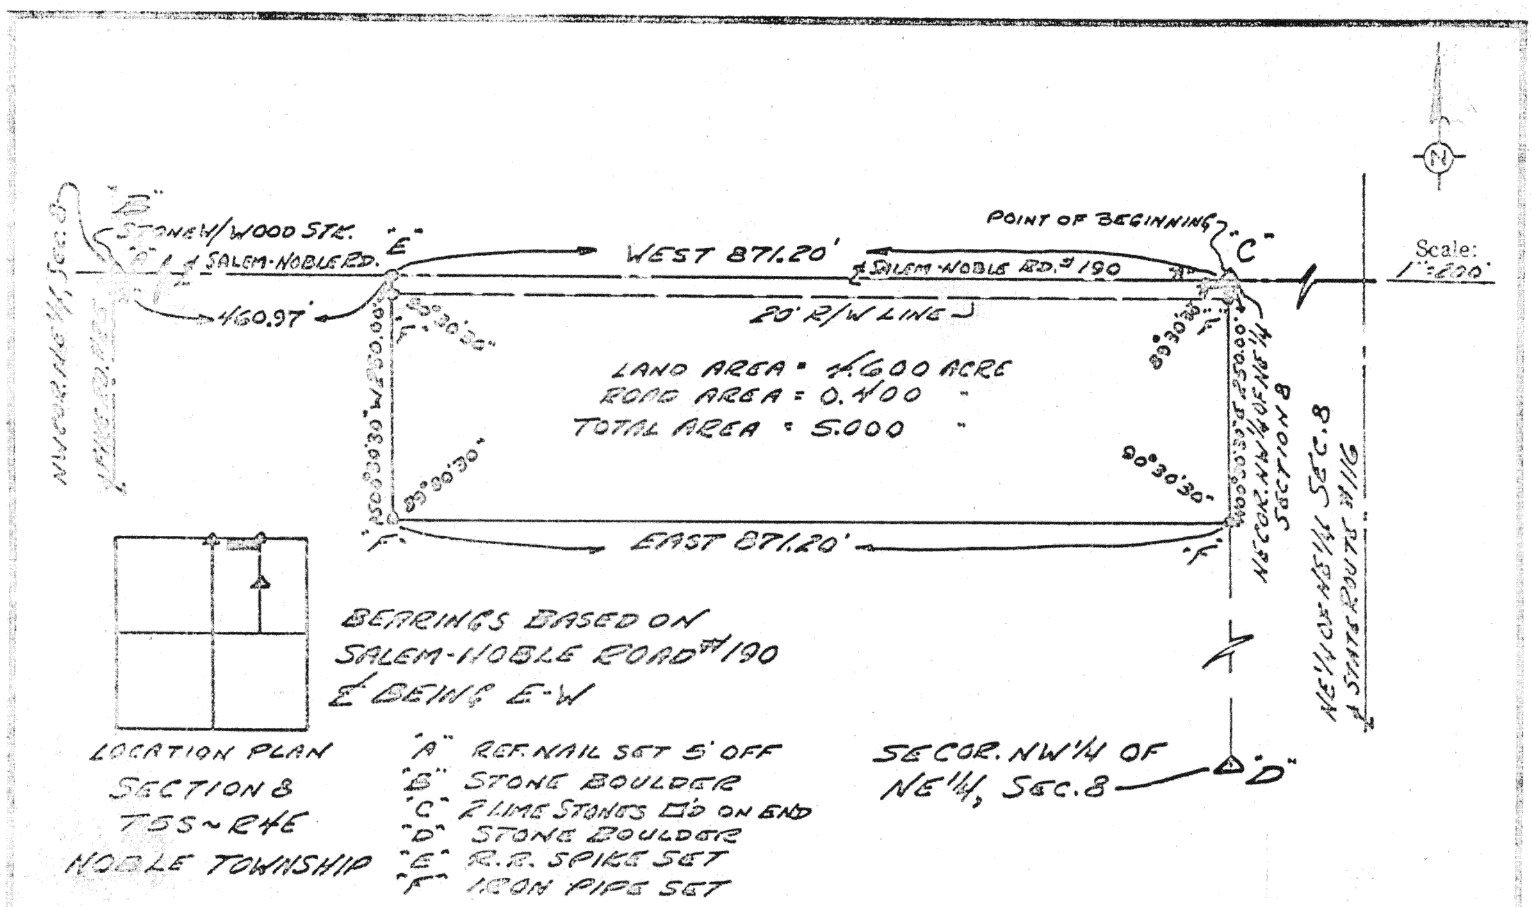

DESCRIPTION:

Being a parcel of land situated in the northwest quarter of the northeast quarter of Section 8, T 5 S, R 4 E, Noble Township, Auglaize County, Ohio, and more fully described as follows:

Beginning at a point (said point being the northeast corner of the northwest quarter of the northeast quarter of Section 8 and marked by a stone); thence west along the centerline of Salem-Noble Road No. 190 for a distance of 871.20' to a point marked by a R.R. Spike set; thence southerly with an interior angle of 90° 30' 30" bearing S 00° 30' 30" W for a distance of 250.00' to a point marked by a iron pipe set passing through a iron pipe set at 20.00' to mark the road right of way line; thence easterly with an interior angle of 89° 30' 30" bearing due east parallel with the centerline of Salem-Noble Road No. 190 for a distance of 871.20' to a point marked by a iron pipe set; thence northerly with an interior angle of 90° 30' 30" bearing N 00° 30' 30" E for a distance of 250.00' to the stone at the point of beginning and passing through a iron pipe set at 230.00' to mark the road right of way line. Said parcel of land contains 5.000 acres and is subject to all legal highways consisting of 0.400 acre and all easements of record.

Rolly E. Pion, Surveyor

Registration No. 5013

Signature by a representative of the County Health Dept. denotes compliance with Health Regulations. Signed: _____ Date _____	Signature by a representative of the Auglaize County Regional Planning Commission denotes approval of this plat. Signed: _____ Date _____
Signature by a representative of City with 3 mile limit jurisdiction or Twp. Trustees or Village with zoning jurisdiction denotes approval of this plat. Signed: _____ for political S. D. of: _____ Date _____	Signature by a representative of the County Engineer's Dept. denotes that this plat meets tax map plat requirements. Signed: _____ Date _____

Client STINEBAUGH REAL ESTATE (JOSEPH D. & JANICE E. STOUT)
County AUGLAIZE Twp. NOBLE Sec. 8
Drawn by R.E.P. Scale 1"=200' Drwg. No. 77441-1
Checked by R.E.P. Date NOV. 22, 1977
Sheet 1 of 1 (T 5 S; R 4 E)

303

303