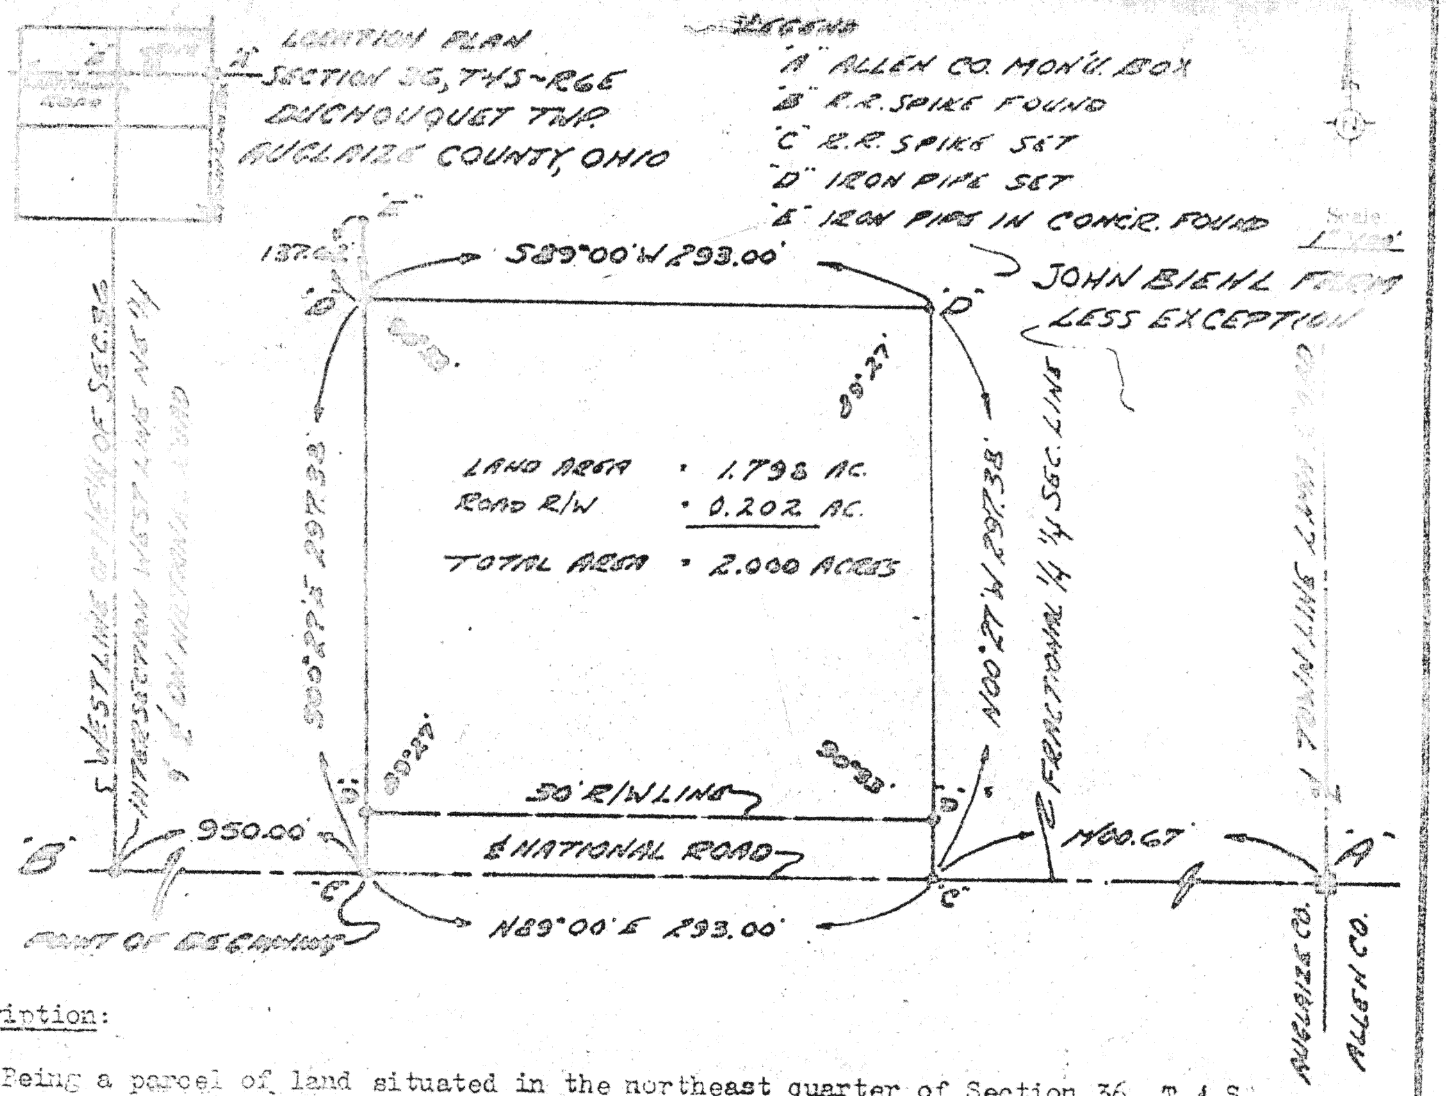

Description:

Being a parcel of land situated in the northeast quarter of Section 36, T 4 S, R 6 E, Duchouquet Township, Auglaize County, Ohio, and more fully described as follows:

Beginning at a point (said point lies on the centerline of National Road marked by a R.R. Spike set located N 89° 00' E a distance of 950.00' from the point of intersection of the Centerline of National Road with the west line of the northeast quarter of Section 36); thence continuing N 89° 00' E along the centerline of National Road for a distance of 293.00' to a point marked by a R.R. Spike set; thence northerly with an interior angle of 90° 33' bearing N 00° 27' W for a distance of 297.38' to a point marked by a iron pipe set and passing through a iron pipe set at 30.00' to mark the north right of way line for National Road; thence westerly with an interior angle of 89° 27' bearing S 89° 00' W for a distance of 293.00' to a point marked by a iron pipe set; thence southerly with an interior angle of 90° 33' bearing S 00° 27' E for a distance of 297.38' to the point of beginning marked by a R.R. Spike set and passing through an iron pipe set at 267.38' to mark the north right of way line for National Road. Said parcel contains 2.000 acres and is subject to all legal highways consisting of 0.202 acre and easements of record.

STATE OF OHIO
ROLLY E. PION
No. 5013
REGISTERED
SURVEYOR

Rolly E. Pion, Surveyor
Registration No. 5013

Signature by a representative of the County Health Dept. denotes compliance with Health Regulations.
Signed: _____ Date _____

Signature by a representative of the Auglaize County Regional Planning Commission denotes approval of this plat.
Signed: _____ Date _____

Signature by a representative of City with 3 mile limit jurisdiction or Twp. Trustees or Village with zoning jurisdiction denotes approval of this plat.
Signed: _____ Date _____

Signature by a representative of the County Engineer's Dept. denotes that this plat meets tax map plat requirements.
Signed: _____ Date _____

Client: [illegible]
County: AUGLAIZE Twp.: [illegible]
Drawn by: [illegible] Scale: [illegible] Drwg. No. [illegible]
Checked by: [illegible] Date: [illegible]
Sheet: 1 of 1

153

D-153

153