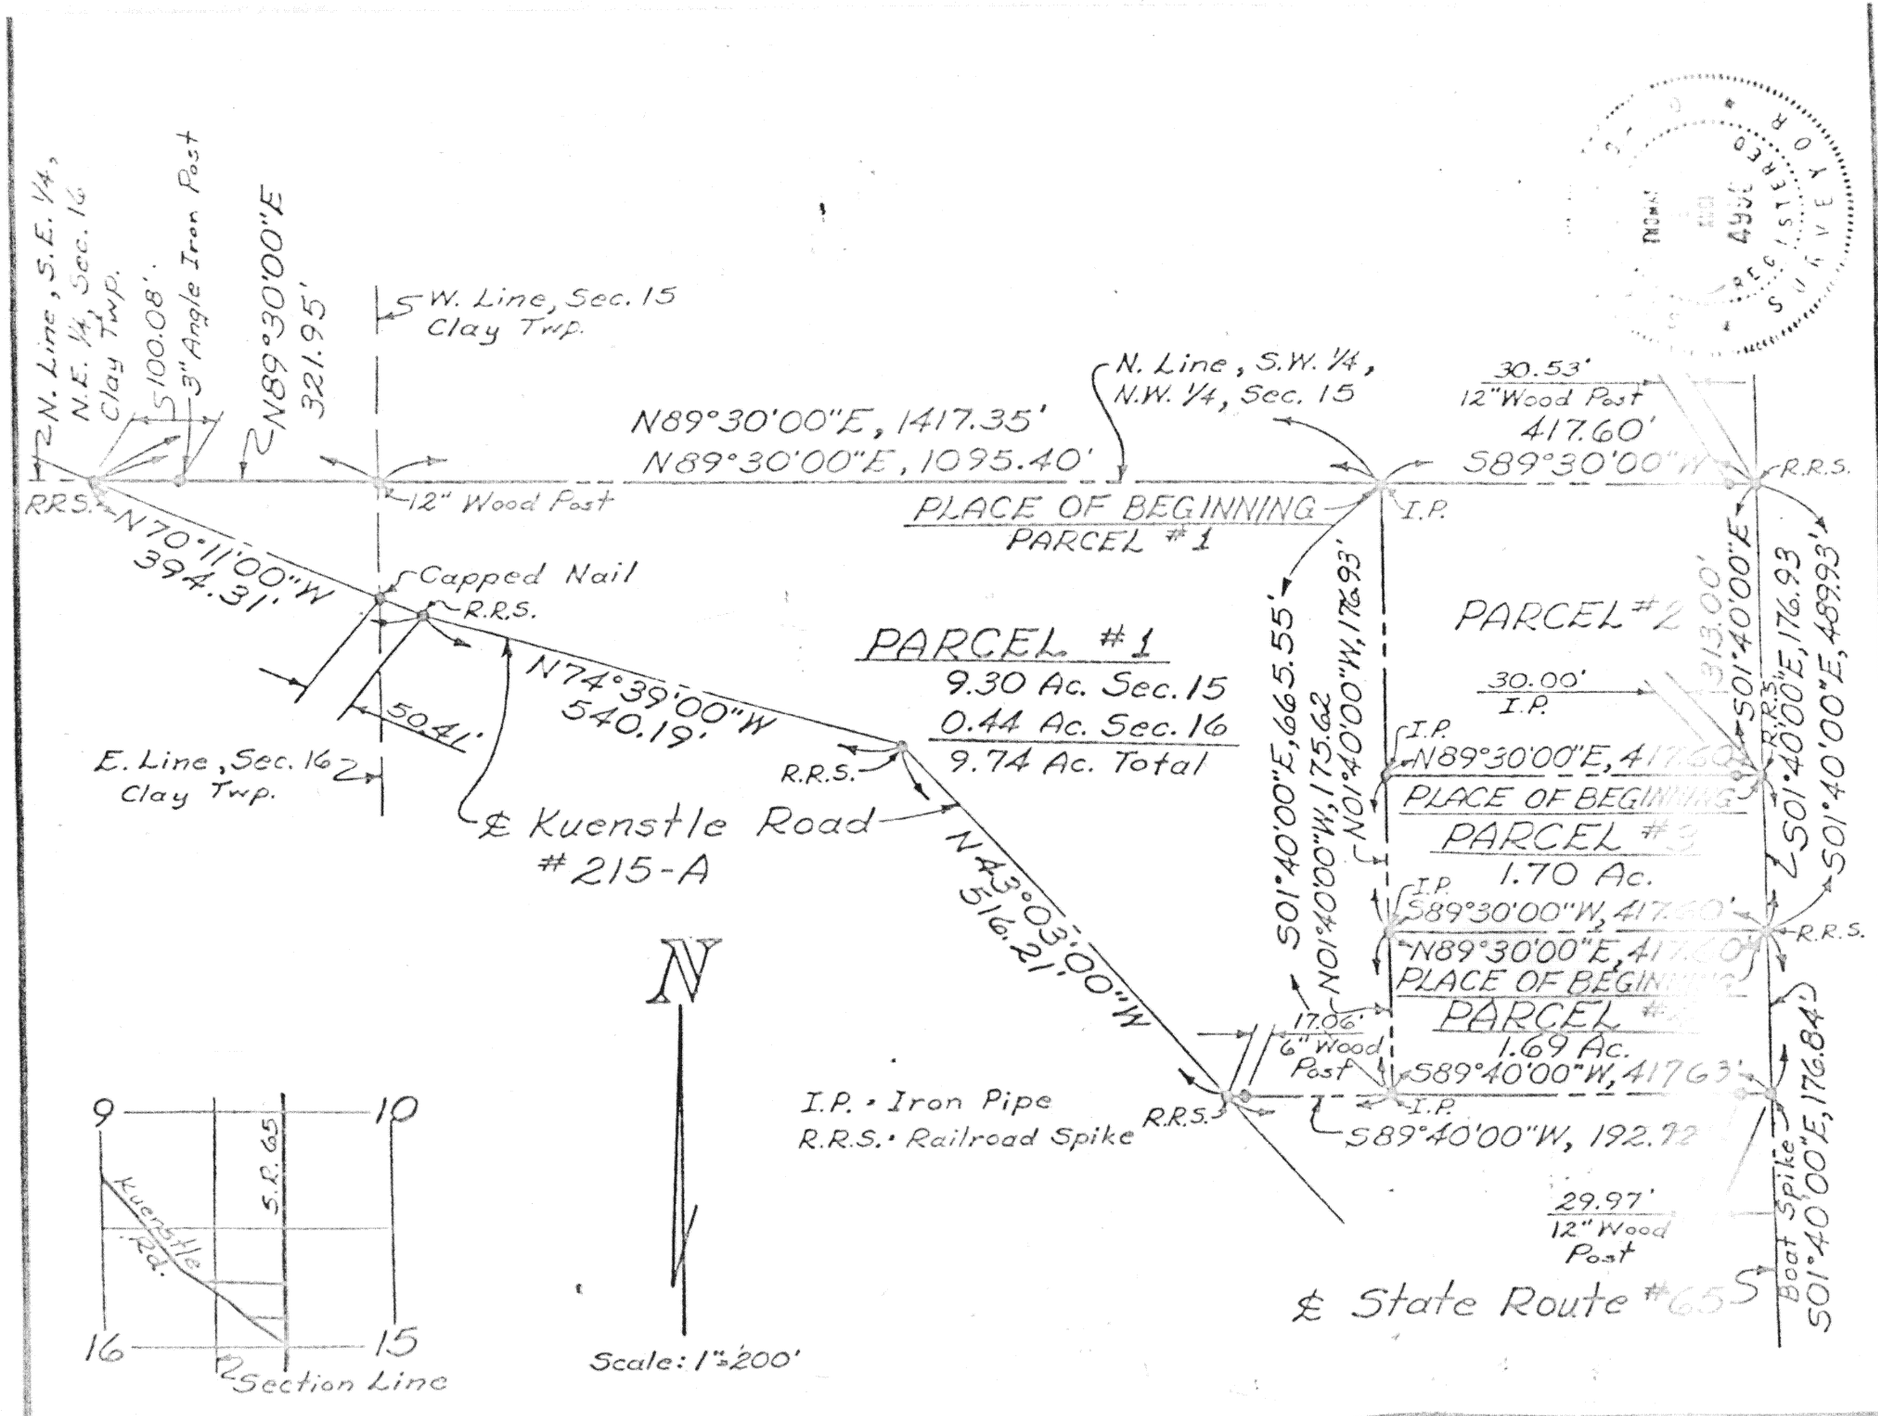

Signature by a representative of the Auglaize County Regional Planning Commission denotes approval of this plat.
Signed: _____ Date _____

Signature by a representative of the County Engineer's Dept. denotes that this plat meets tax map plat requirements.
Signed: _____ Date _____

Signature by a representative of the County Health Dept. denotes compliance with Health Regulations.
Signed: _____ Date _____

Signature by a representative of City with 3 mile limit jurisdiction or Twp. Trustees or Village with zoning jurisdiction denotes approval of this plat. Signed: _____ Date _____
for political S. D. of: _____

Client Richard Dean R.R. #1, Wapakoneta, Ohio
County Auglaize Twp. Clay Sec. 15 & 16
Drawn by H.L.M. Scale 1" = 200' Drwg. No. _____
Checked by R.D.M. Date 1-9-79
Sheet 1 of 3 (T. 6 S. R. 7 E)

Thomas E. Keel
Reg. No. 4946

247

P. 247