AUGLAIZE COUNTY, OHIO
CLAY TOWNSHIP
NE/4, SEC. 28, T-6-S, R-7-E

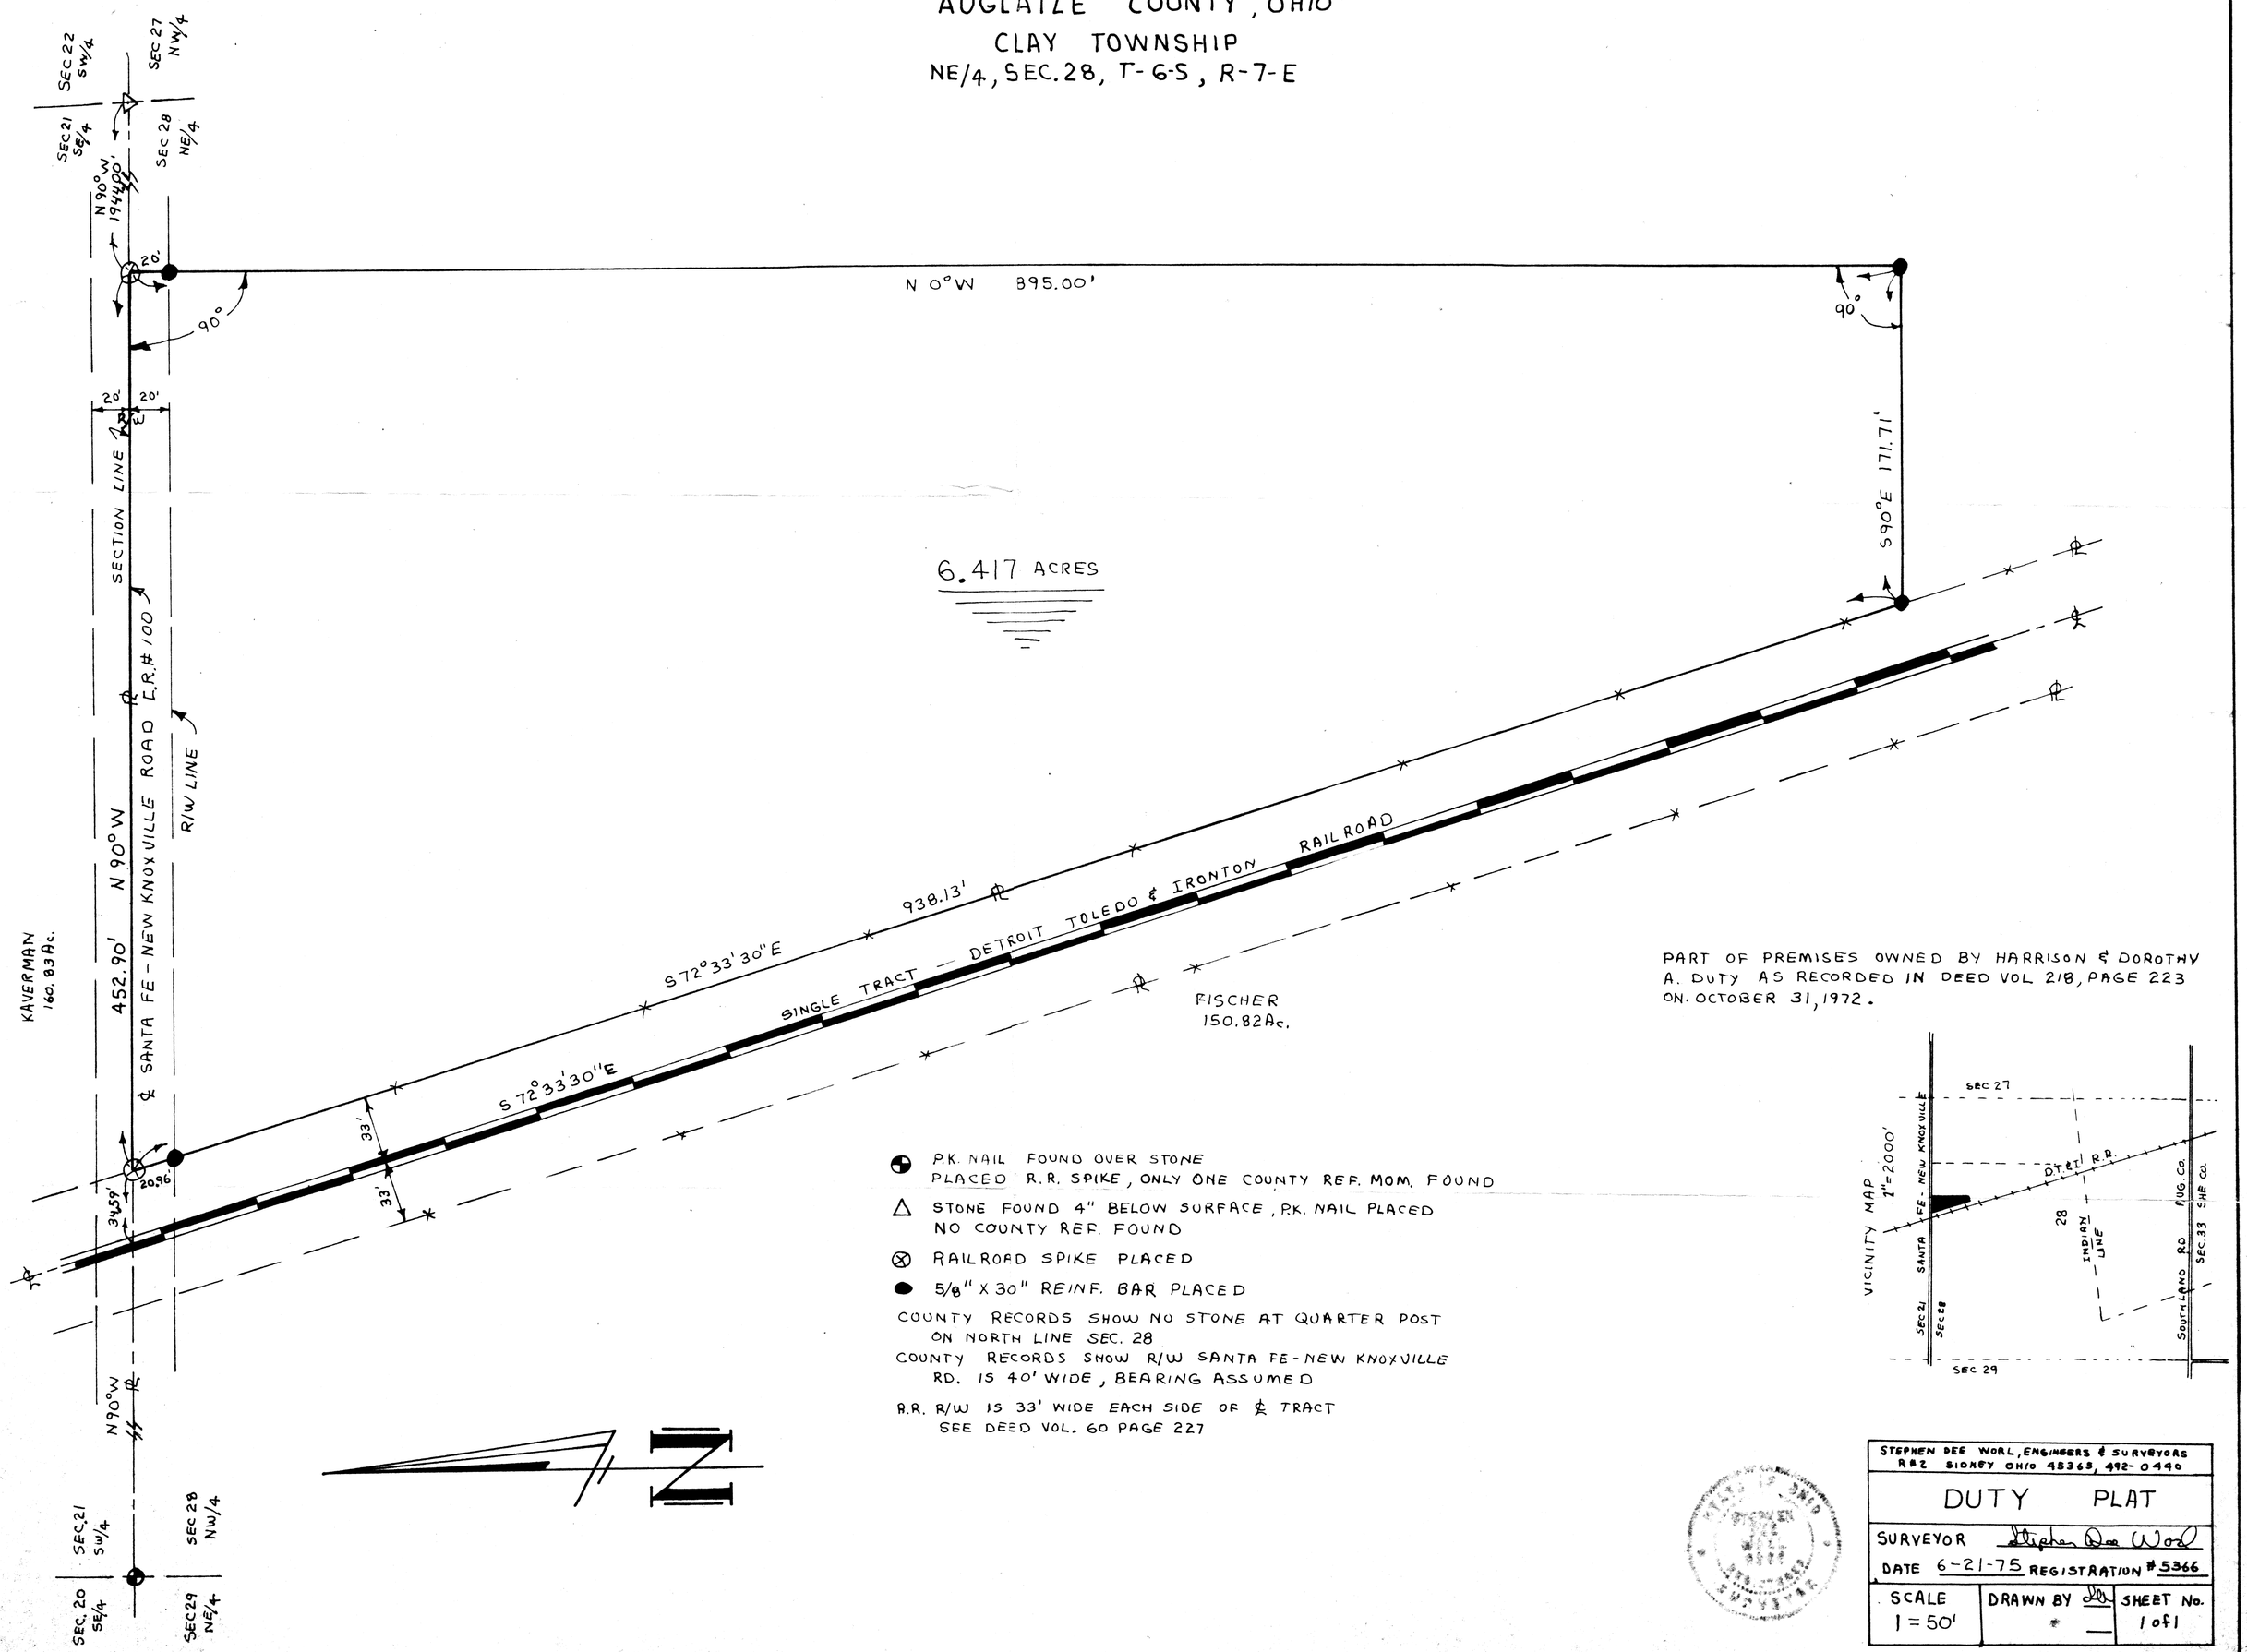

PART OF PREMISES OWNED BY HARRISON & DOROTHY A. DUTY AS RECORDED IN DEED VOL 218, PAGE 223 ON OCTOBER 31, 1972.

- ◐ P.K. NAIL FOUND OVER STONE PLACED R.R. SPIKE, ONLY ONE COUNTY REF. MOM. FOUND
- △ STONE FOUND 4" BELOW SURFACE, P.K. NAIL PLACED NO COUNTY REF. FOUND
- ⊗ RAILROAD SPIKE PLACED
- ● 5/8" X 30" REINF. BAR PLACED

COUNTY RECORDS SHOW NO STONE AT QUARTER POST ON NORTH LINE SEC. 28

COUNTY RECORDS SHOW R/W SANTA FE-NEW KNOXVILLE RD. IS 40' WIDE, BEARING ASSUMED

R.R. R/W IS 33' WIDE EACH SIDE OF ℄ TRACT SEE DEED VOL. 60 PAGE 227

STEPHEN DEE WORL, ENGINEERS & SURVEYORS R#2 SIDNEY OHIO 45365, 492-0440		
DUTY PLAT		
SURVEYOR Stephen Dee Worl		
DATE 6-21-75 REGISTRATION # 5366		
SCALE 1 = 50'	DRAWN BY DB	SHEET No. 1 of 1