Copy Auglaize County.

LEGEND
"A" = P.K. NAIL.
"B" = 3/4" IRON PIPE FOUND.
"C" = CHISELED "+" IN CONCRETE DRIVE.
"D" = 5/8" IRON BAR SET.

Scale: 1" = 40'

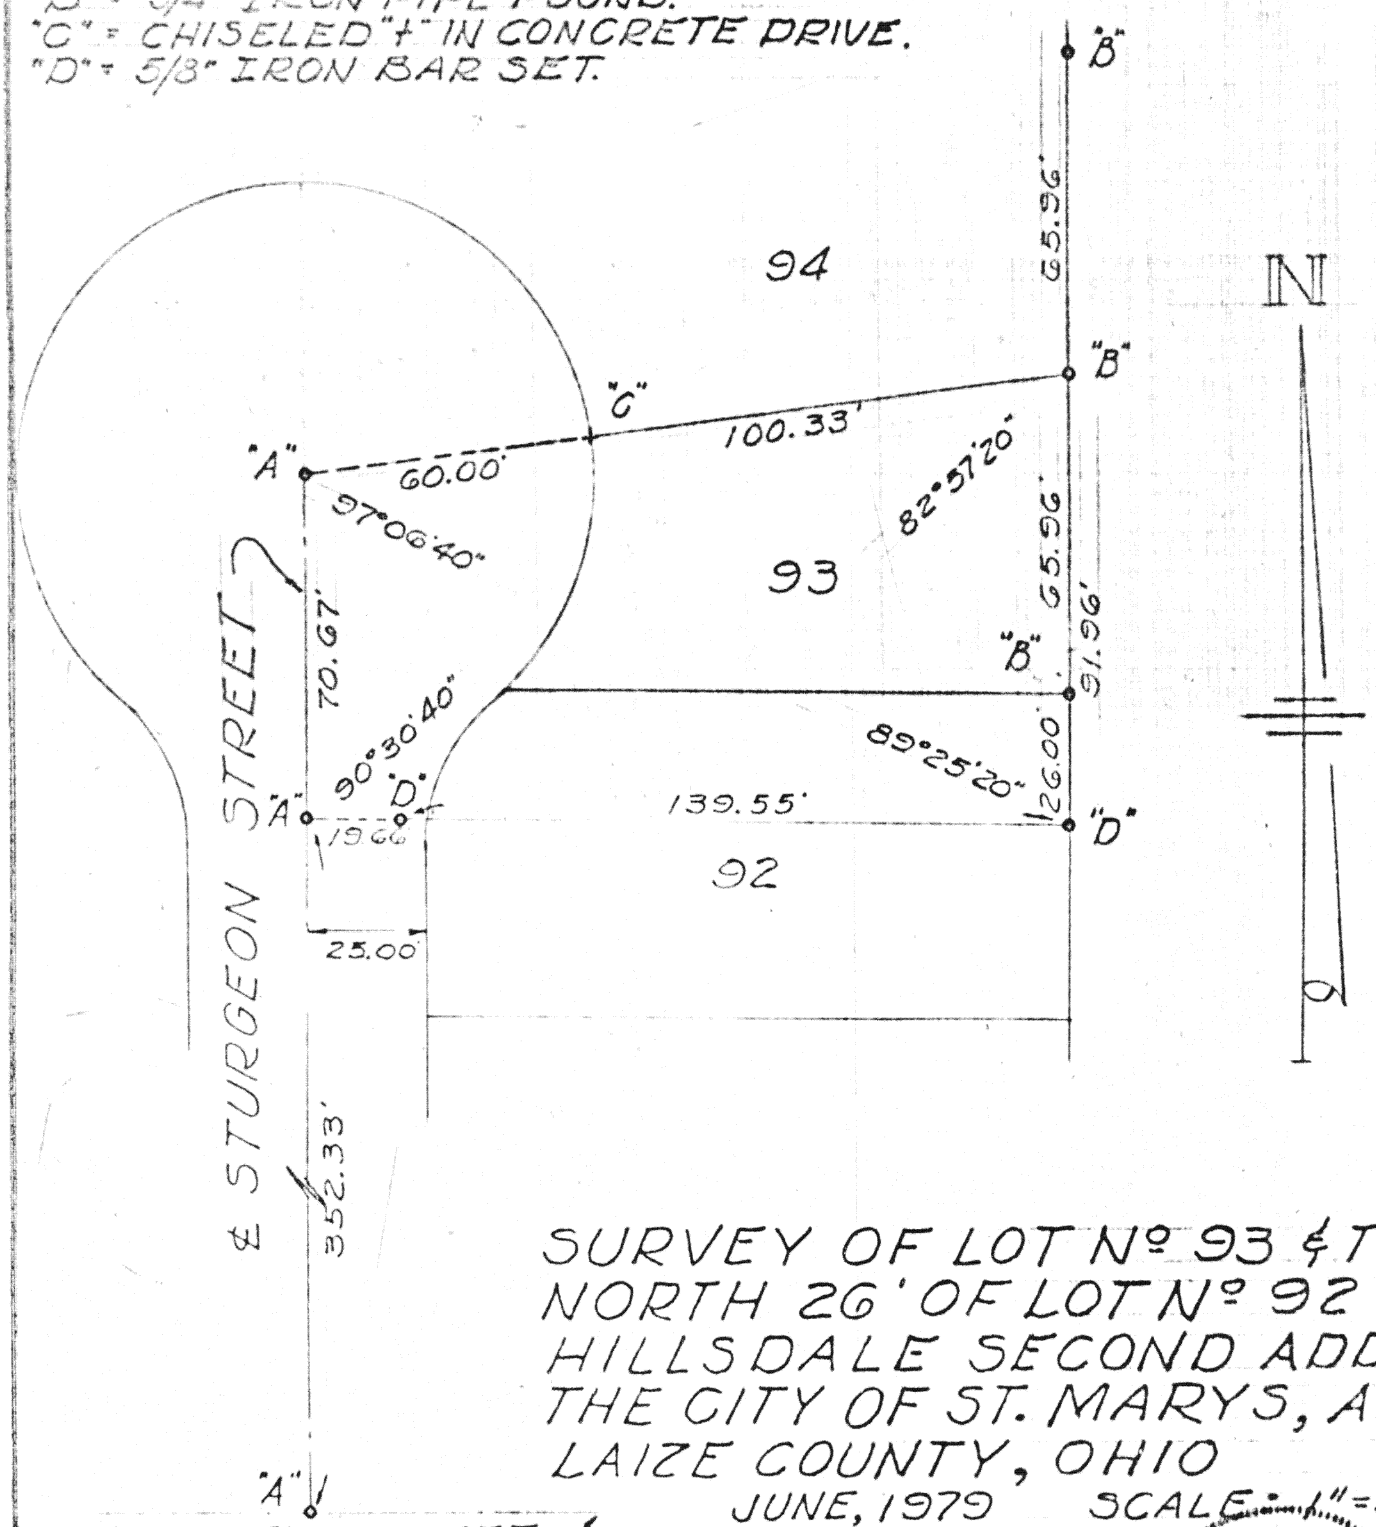

SURVEY OF LOT Nº 93 & THE NORTH 26' OF LOT Nº 92 IN HILLSDALE SECOND ADD. TO THE CITY OF ST. MARYS, AUGLAIZE COUNTY, OHIO

JUNE, 1979 SCALE: 1" = 40'

STATE OF OHIO
MICHAEL L. WEADOCK
S-6199
REGISTERED SURVEYOR

SURVEYED BY: Michael L. Weadock
MICHAEL L. WEADOCK
REGISTERED SURVEYOR #6199

Signature by a representative of the County Health Dept. denotes compliance with Health Regulations. Signed: _____ Date _____	Signature by a representative of the Auglaize County Regional Planning Commission denotes approval of this plat. Signed: _____ Date _____
Signature by a representative of City with 3 mile limit jurisdiction or Twp. Trustees or Village with zoning jurisdiction denotes approval of this plat. Signed: _____ for political S. D. of: _____ Date _____	Signature by a representative of the County Engineer's Dept. denotes that this plat meets tax map plat requirements. Signed: _____ Date _____

MICHAEL L. WEADOCK
REGISTERED SURVEYOR
ST. MARYS, OHIO

Client DORIS TIGNER
County AUGLAIZE Twp. ST. MARYS Sec. 34
Drawn by M.L.W. Scale 1" = 40' Drwg. No. _____
Checked by M.L.W. Date 6/4/79
Sheet 1 of 1 (T 6 S; R 4 E)

18

18

E18