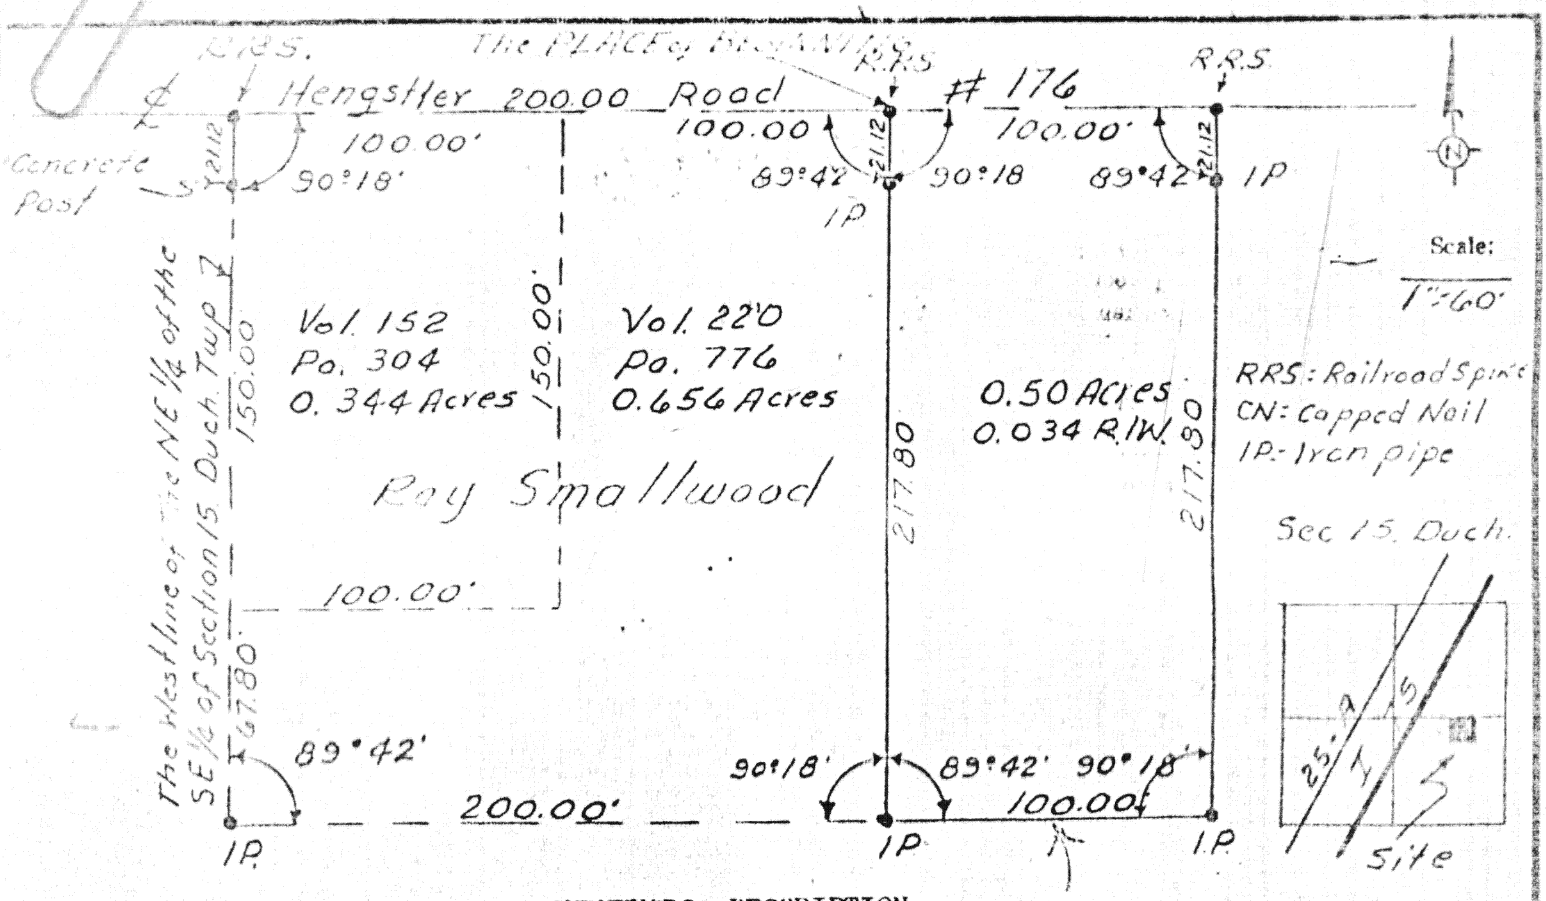

SURVEYORS DESCRIPTION

The following described tract of land is part of the Northeast Quarter of the Southeast Quarter of Section 15, Town 5 South Range 6 East, Duchouquet Township, Auglaize, County, Ohio, and is more particularly described as follows.

Commencing at a Railroad Spike at the Northwest Corner of the Northeast Quarter of the Southeast Quarter of Section 15, Duchouquet, Township, (Railroad Spike being in the center of the Hengstler Road # 176,) Thence in a Easterly direction along the center of the Hengstler Road # 176, 200.00 feet to a Railroad Spike, this being the PLACE of BEGINNING.

Thence continuing in a Easterly direction along the center of the Hengstler Road # 176, 100.00 feet to a Railroad Spike.

Thence in a Southerly direction with an internal angle of 89° 42' (passing through an iron pipe set at 21.12 feet) 217.80 feet to an iron pipe.

Thence in a Westerly direction with an internal angle of 90° 18', 100.00 feet to an iron pipe.

Thence in a Northerly direction with an internal angle of 89° 42' (passing through an iron pipe set at 196.68 feet) 217.80 feet to the Railroad Spike in the center of the Hengstler Road #. 176 which was the PLACE of BEGINNING.

The above described tract of land contains 0.50 acres more or less subject to 0.034 acres more or less dedicated to the public for highway purposes and to all other legal easements of record.

Signature by a representative of the County Health Dept. denotes compliance with Health Regulations.
Signed: _____ Date _____

Signature by a representative of the Auglaize County Regional Planning Commission denotes approval of this plat.
Signed: _____ Date _____

Signature by a representative of City with 3 mile limit jurisdiction or Twp. Trustees or Village with zoning jurisdiction denotes approval of this plat. Signed: _____
for political S. D. of: _____ Date _____

Signature by a representative of the County Engineer's Dept. denotes that this plat meets tax map plat requirements.
Signed: _____ Date _____

Richard D. Mowery
L.S. 6470

Client Roy Smallwood RR#6 Wapakoneta O.
County Auglaize Twp. Duchouquet Sec. 15
Drawn by Jim Emrick Scale 1"=60 Drwg. No. _____
Checked by _____ Date 3-26-80
Sheet 1 of 1 (T 5 S; R 6 E)

F-240
240
240