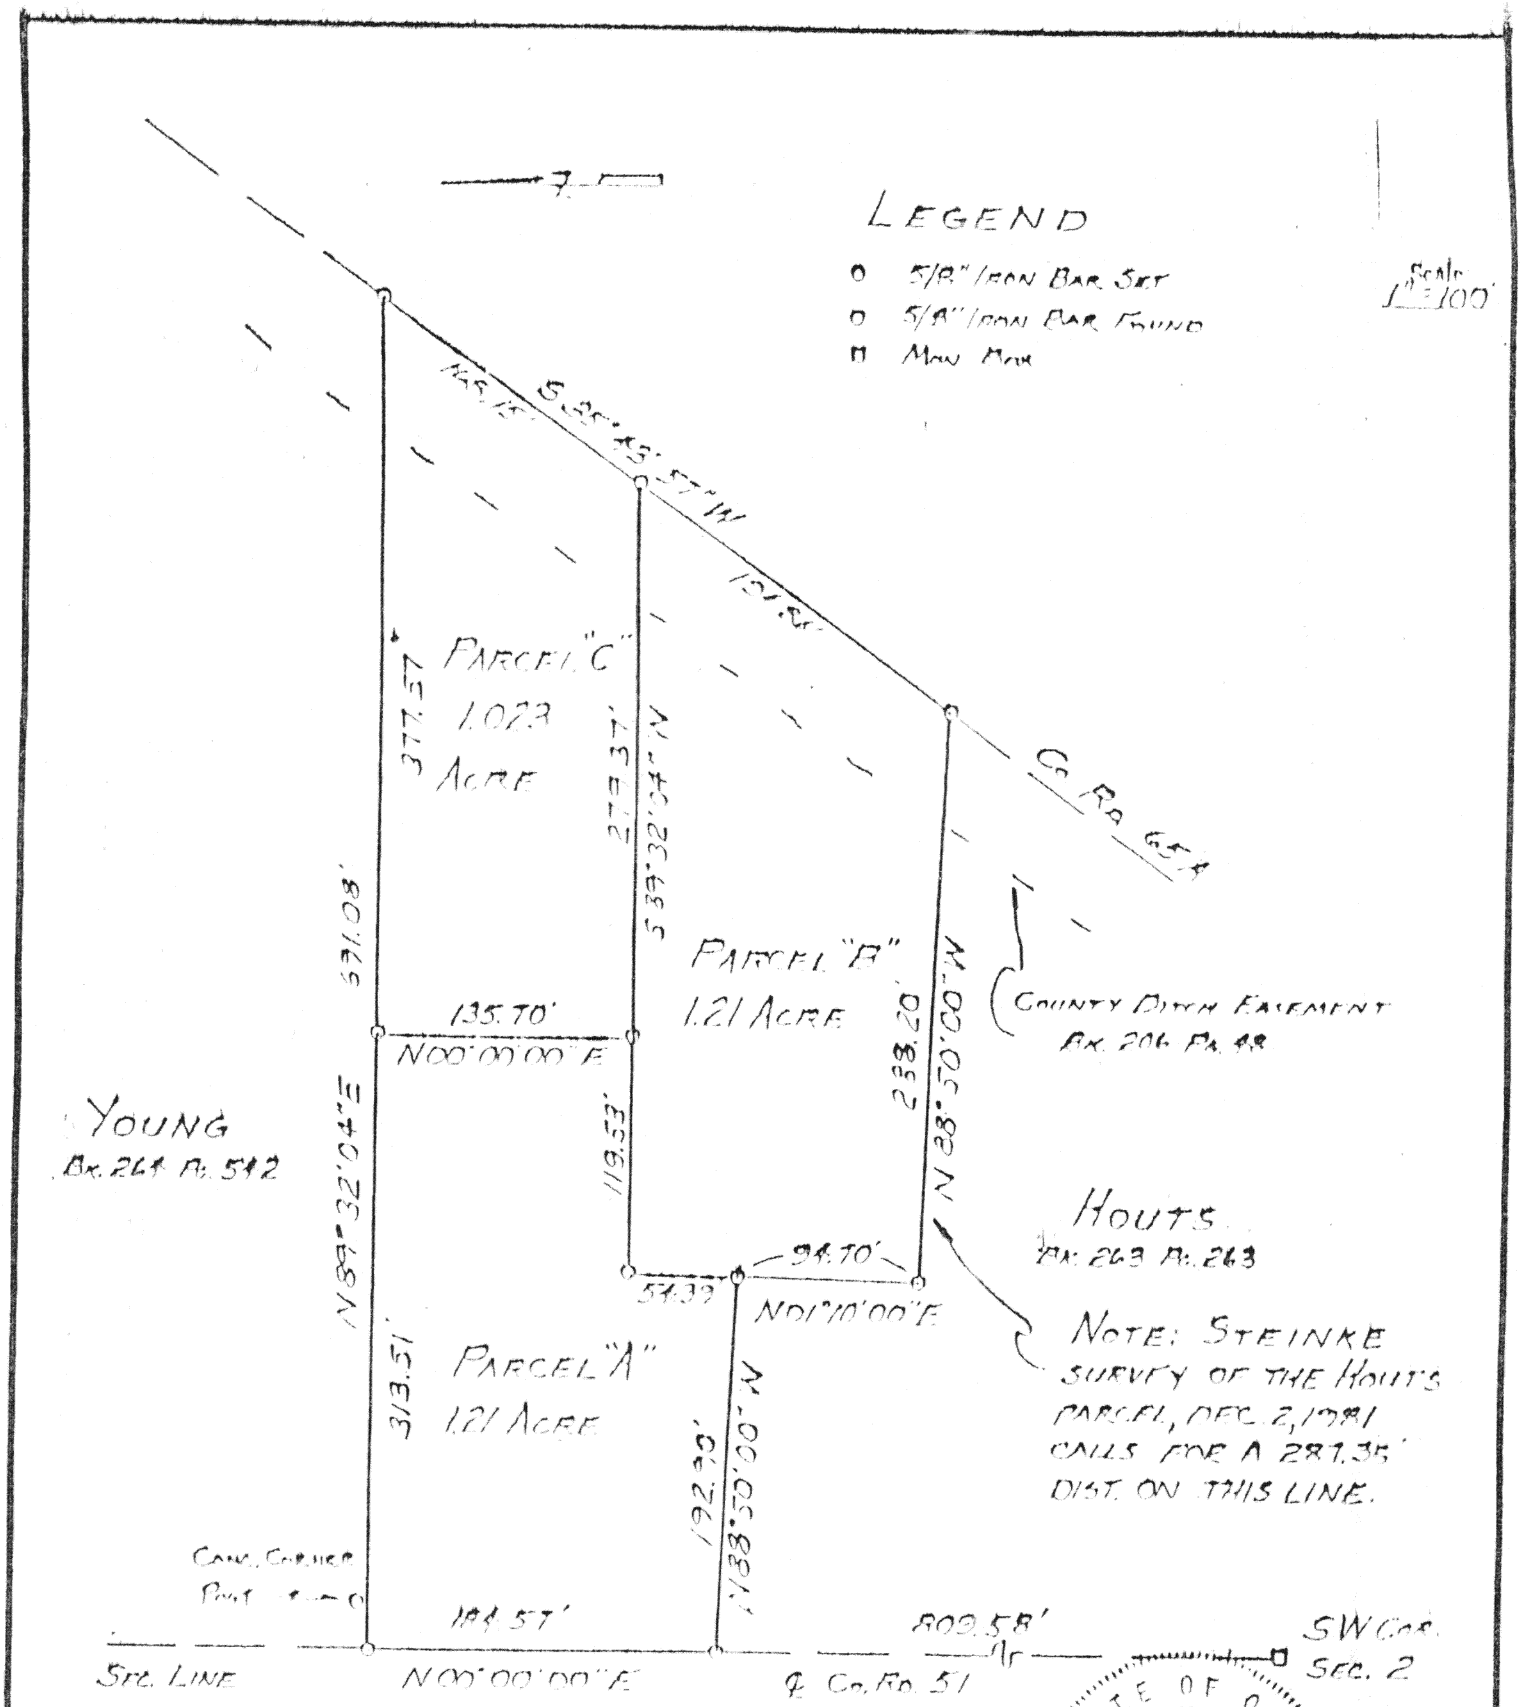

NOTE: PARCELS A, B, AND C ARE TAKEN FROM THE LAMMERS TURPIN PARCEL (VOL. 237 PG. 64. TOTAL 3.44 ACRES.)

STATE OF OHIO
ELLIE RAY ALLEN
S-6000
REGISTERED SURVEYOR

Ellie Ray Allen

Signature by a representative of the County Health Dept. denotes compliance with Health Regulations.
Signed: _____ Date _____

Signature by a representative of the Auglaize County Regional Planning Commission denotes approval of this plat.
Signed: _____ Date _____

Signature by a representative of City with 3 mile limit jurisdiction or Twp. Trustees or Village with zoning jurisdiction denotes approval of this plat. Signed: _____
for political S. D. of: _____ Date _____

Signature by a representative of the County Engineer's Dept. denotes that this plat meets tax map plat requirements.
Signed: _____ Date _____

ALLEN AND ASSOCIATES
P.O. Box 124 6475
NEW BREMEN, OH 45869

Client MR. BEN LAMMERS
County AUGLAIZE Twp. GERMAN Sec. 2
Drawn by LRA Scale 1" = 100' Drwg No.
Checked by Date MARCH 1985
Sheet of 6475 (T 7 S; R 4 E)