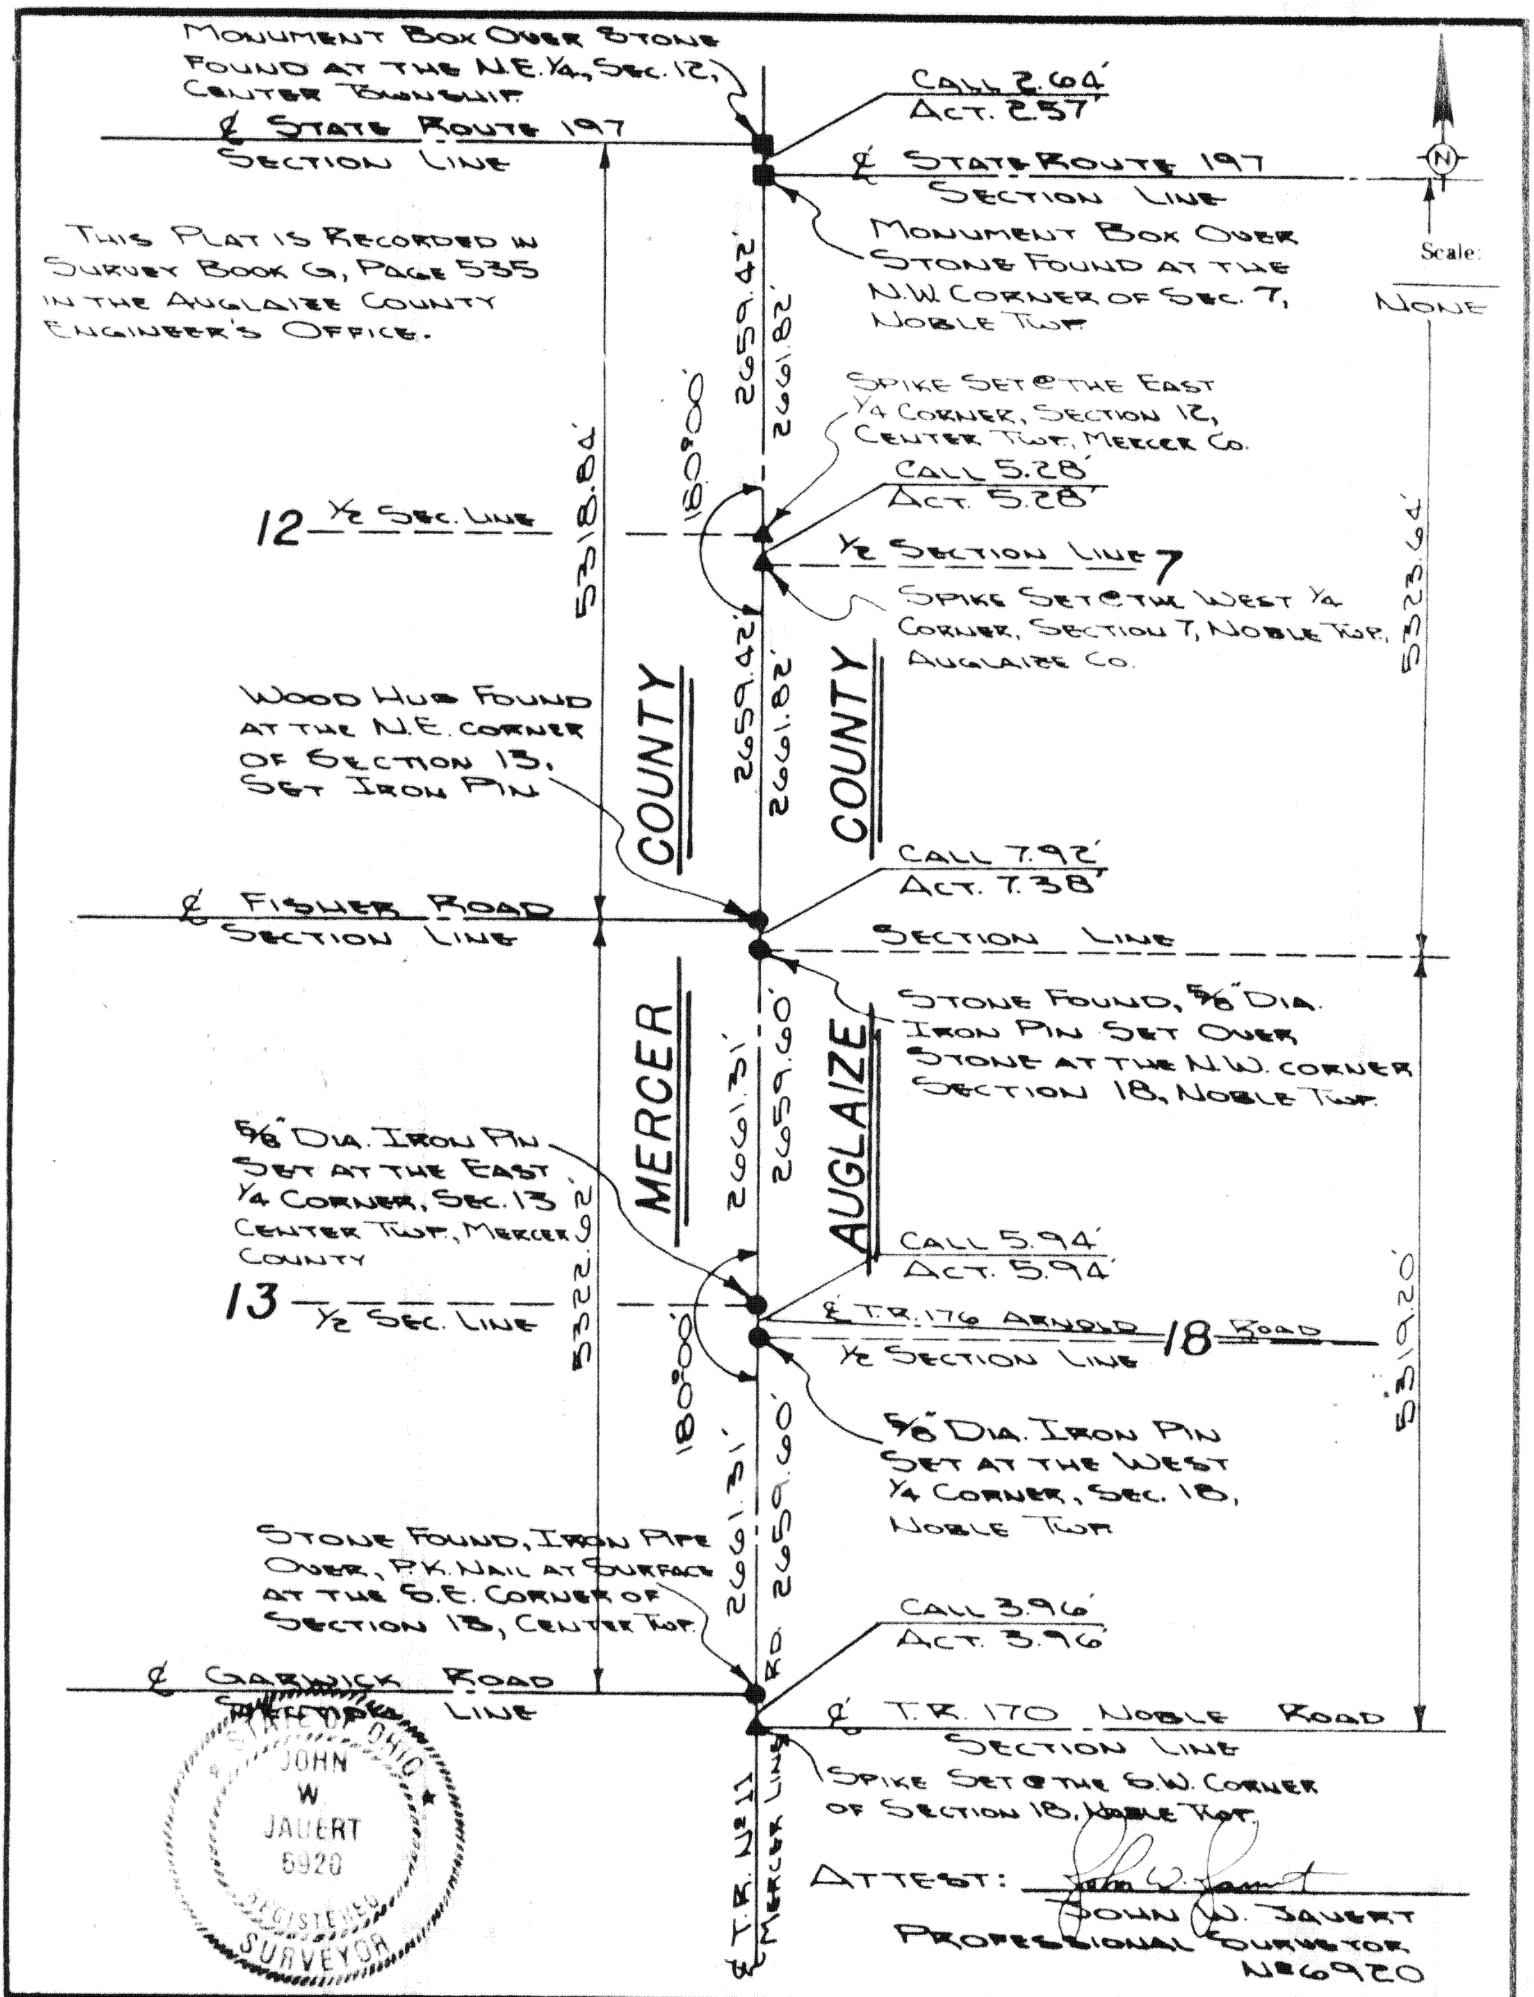

Signature by a representative of the County Health Dept. denotes compliance with Health Regulations.
Signed: _____ Date _____

Signature by a representative of the Auglaize County Regional Planning Commission denotes approval of this plat.
Signed: _____ Date _____

Signature by a representative of City with 3 mile limit jurisdiction or Twp. Trustees or Village with zoning jurisdiction denotes approval of this plat. Signed: _____
for political S. D. of: _____ Date _____

Signature by a representative of the County Engineer's Dept. denotes that this plat meets tax map plat requirements.
Signed: _____ Date _____

AUGLAIZE COUNTY
ENGINEER'S OFFICE
G535

Client STONE LOCATION ~ AUGLAIZE, MERCER LINE
County AUGLAIZE-MERCER Twp. NOBLE-CENTER Sec. 7, 18-12, 13
Drawn by J. JAUERT Scale NONE Drwg. No. _____
Checked by _____ Date AUG. 5TH, 1985
Sheet 1 of 1 G535 (T____S; R____E)