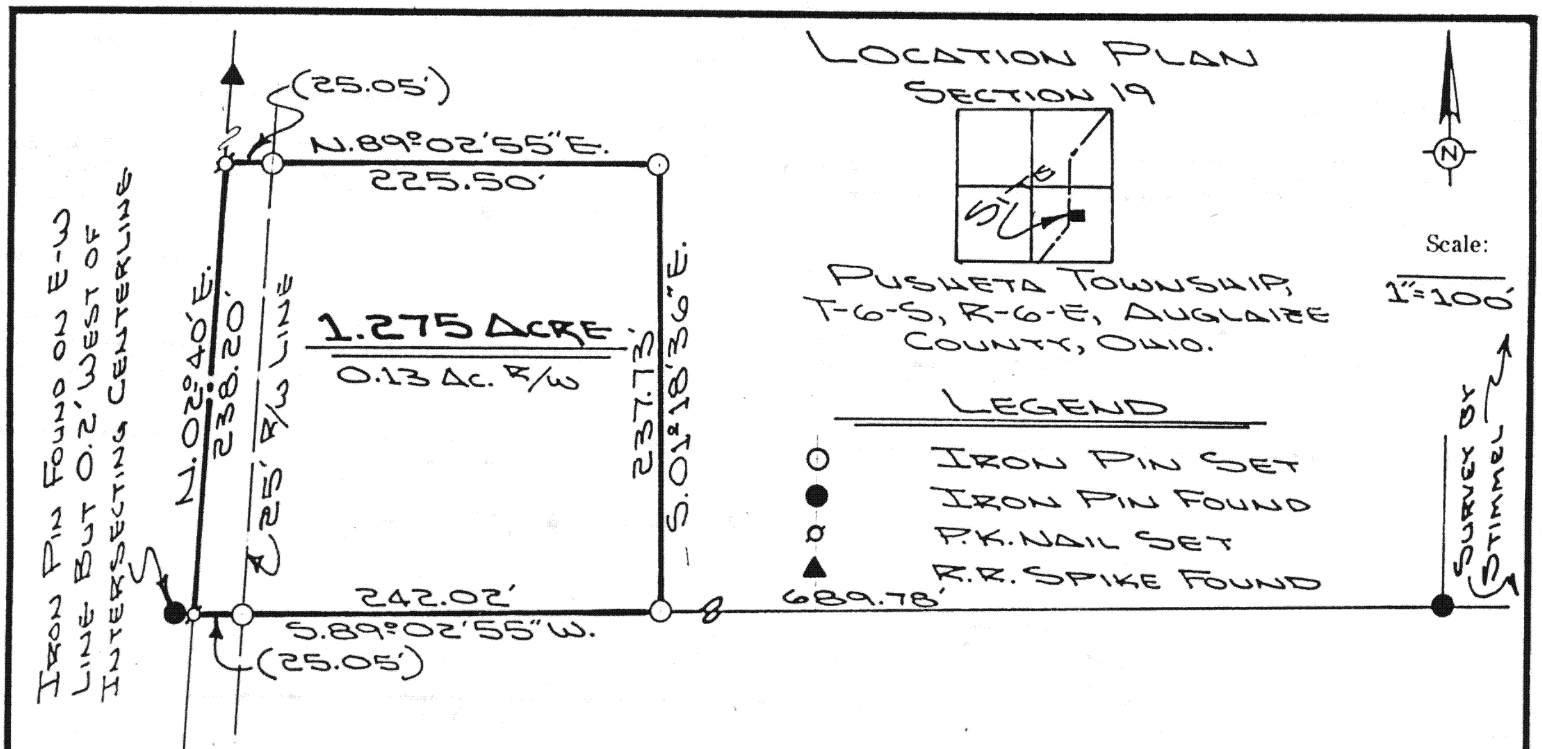

The following described tract of land is part of the North half of the Southeast Quarter of Fractional Section 19, Town 6 South, Range 6 East, Pusheta Township, Auglaize County, Ohio and is more particularly described as follows:

Commencing at a R.R. spike at the intersection of State Route 219 and County Road 133A (Hardin Pike);

thence N.31°08'E. along the centerline of County Road 133A, a distance of 1,296.69 feet to an iron pin found at the P.I. of County Road 133A;

thence N.02°40'E. along the centerline of County Road 133A, a distance of 792.34 feet to a P.K. Nail set which is the PLACE OF BEGINNING for the tract of land herein described;

thence continuing N.02°40'E. along the centerline of County Road 133A, a distance of 238.20 feet to a P.K. nail set;

thence N.89°02'55"E. a distance of 225.50 feet to an iron pin set, passing thru an iron pin set for reference at 25.05 feet in the East right-of-way line of County Road 133A;

thence S.01°18"36"E. a distance of 237.73 feet to an iron pin set;

thence S.89°02'55"W. a distance of 242.02 feet to a P.K. nail, passing thru an iron pin set for reference at 216.97 feet in the East right-of-way line of County Road 133A, said P.K. nail was the true PLACE OF BEGINNING.

Containing in all 1.275 acre of which 0.13 acre has been dedicated for highway purposes. The above described tract of land is subject to all legal easements, restrictions and reservations, if any, of record or in use on said premises. Previous deed reference: Volume 147, page 396. This plat is recorded in Survey Book "H", page 207, in the Auglaize County Engineer's Office.

JOHN W. JAUERT 6920 REGISTERED SURVEYOR

ATTEST: John W. Jauert
John W. Jauert
Professional Surveyor No. 6920

Signature by a representative of the County Health Dept. denotes compliance with Health Regulations.
Signed:_____ Date_____

Signature by a representative of the Auglaize County Regional Planning Commission denotes approval of this plat.
Signed:_____ Date _____

Signature by a representative of City with 3 mile limit jurisdiction or Twp. Trustees or Village with zoning jurisdiction denotes approval of this plat. Signed:_____
for political S. D. of:_____ Date _____

Signature by a representative of the County Engineer's Dept. denotes that this plat meets tax map plat requirements.
Signed:_____ Date _____

JAUERT SURVEYING

Client DON COCHLIN
County AUGLAIZE Twp. PUSHETA Sec. 19
Drawn by J. JAUERT Scale 1"=100' Drwg. No. 88-342
Checked by _____ Date MARCH 2ND, 1988
Sheet 1 of 1 H-207 (T 6 S; R 6 E)