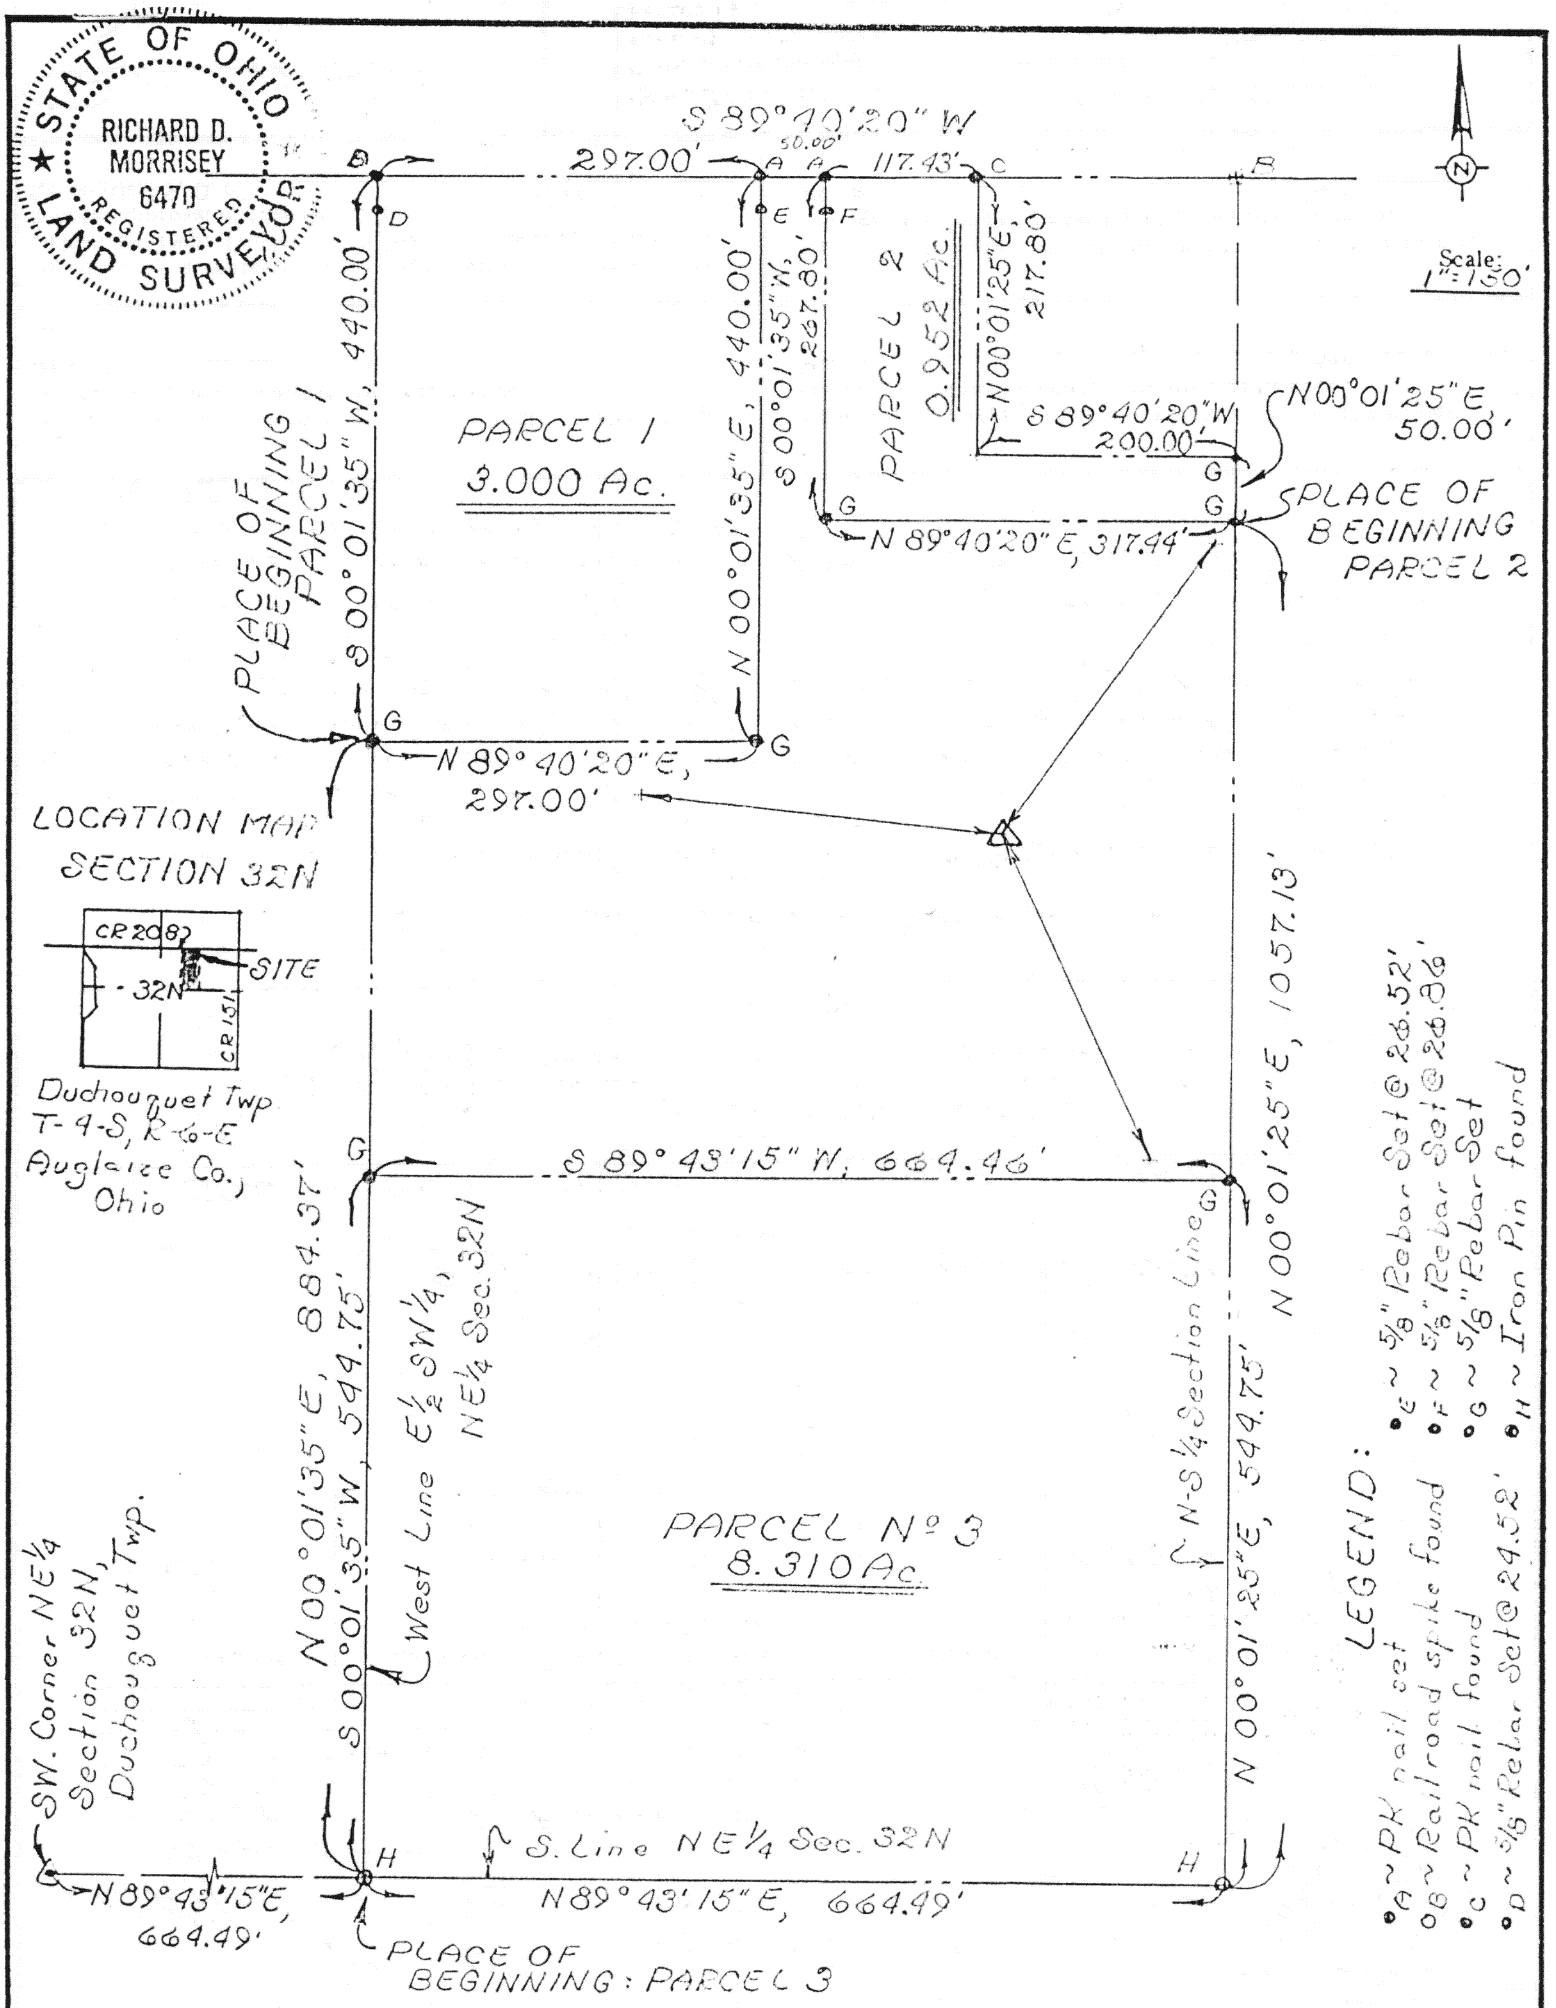

Signature by a representative of the County Health Dept. denotes compliance with Health Regulations.
Signed: _____ Date _____

Signature by a representative of the Auglaize County Regional Planning Commission denotes approval of this plat.
Signed: _____ Date _____

Signature by a representative of City with 3 mile limit jurisdiction or Twp. Trustees or Village with zoning jurisdiction denotes approval of this plat. Signed: _____
for political S. D. of: _____ Date _____

Signature by a representative of the County Engineer's Dept. denotes that this plat meets tax map plat requirements.
Signed: _____ Date _____

Richard D. Morrisey
LS 6470

Client Warner Amex Cable Communication Inc
County Auglaize Twp. Duchouquet Sec. 32N
Drawn by RDM Scale 1" = 150' Drwg. No. _____
Checked by rdm Date 2/18/88
Sheet 1 of 3 H-598 (T-4-S; R-6-E)