PLAT OF SURVEY

OF

IN LOTS 292 & 293

IN

E. 1/2 OF N.E. 1/4 OF SEC. 15, T7S, R4E

VILLAGE OF NEW BREMEN

GERMAN TOWNSHIP, AUGLAIZE COUNTY, STATE OF OHIO

FOR

ROBERT H. KUCK II

BY

FORTAS & ASSOC., INC.
226 N. MIAMI AVENUE
GEORGE P. FERNANDEZ
MICHAEL R. HOLT

ARCHITECTS/ENGINEERS
SIDNEY, OHIO 45365
REG. SURVEYOR #4079
REG. SURVEYOR #7103

JULY 1990

THIS SURVEY IS OF PART OF "SOUTH ADDITION OF THE TOWN OF BREMEN", AS RECORDED IN MERCER COUNTY DEED BOOK E, PAGES 544 & 545.

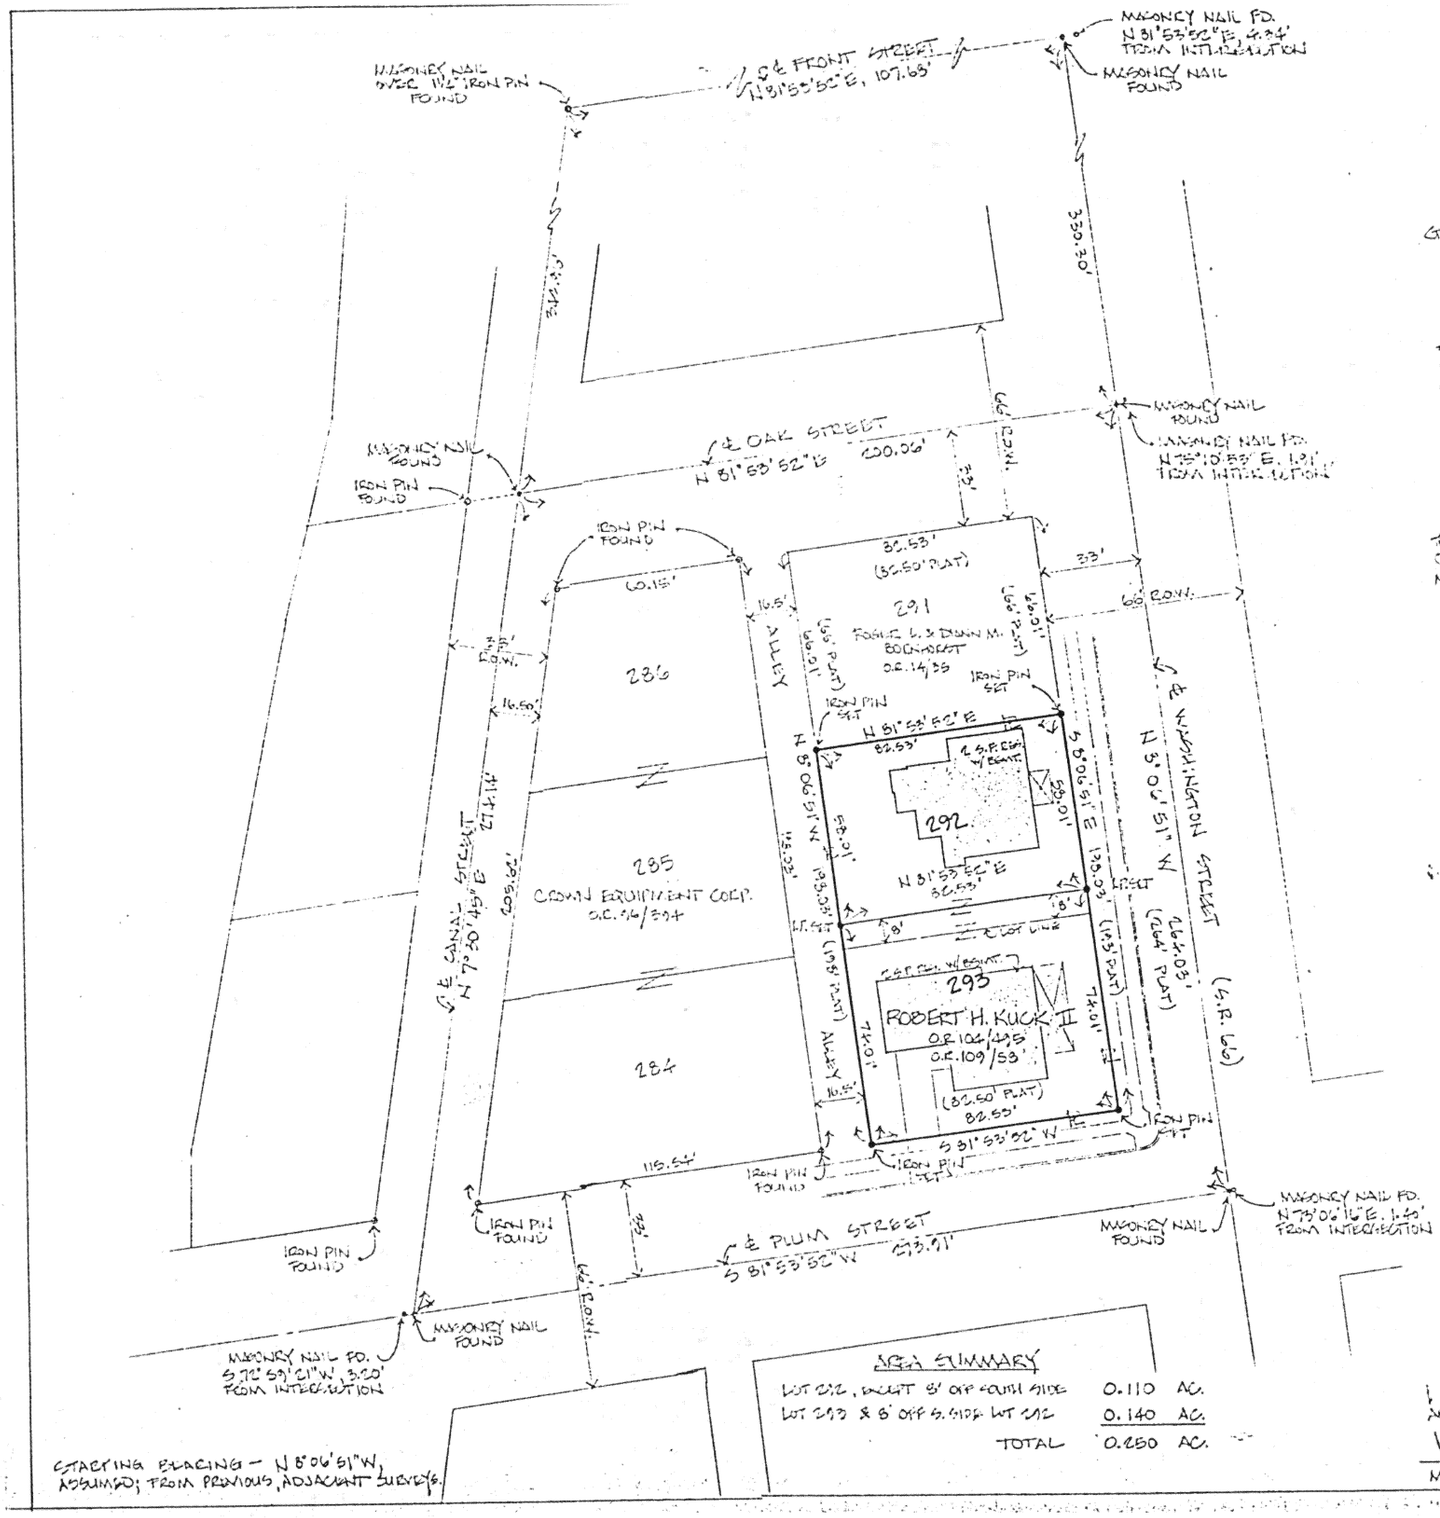

0 10 20 30

SCALE IN FEET

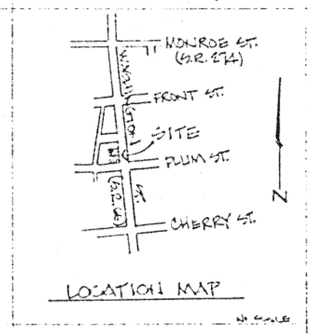

LOCATION MAP

AREA SUMMARY

LOT 292, EXCEPT 8' OFF FOURTH SIDE	0.110	AC.
LOT 293 & 8' OFF 4. SIDE LOT 292	0.140	AC.
TOTAL	0.250	AC.

STARTING BEARING – N 8°06'51"W, ASSUMED; FROM PREVIOUS, ADJACENT SURVEYS.

I HEREBY CERTIFY THIS SURVEY AS TRUE AND CORRECT TO THE BEST OF MY KNOWLEDGE.

July 19, 1990

MICHAEL R. HOLT REG. SURVEYOR #7103

STATE OF OHIO MICHAEL R. HOLT S-7103 REGISTERED PROFESSIONAL SURVEYOR

(Reduced from original)