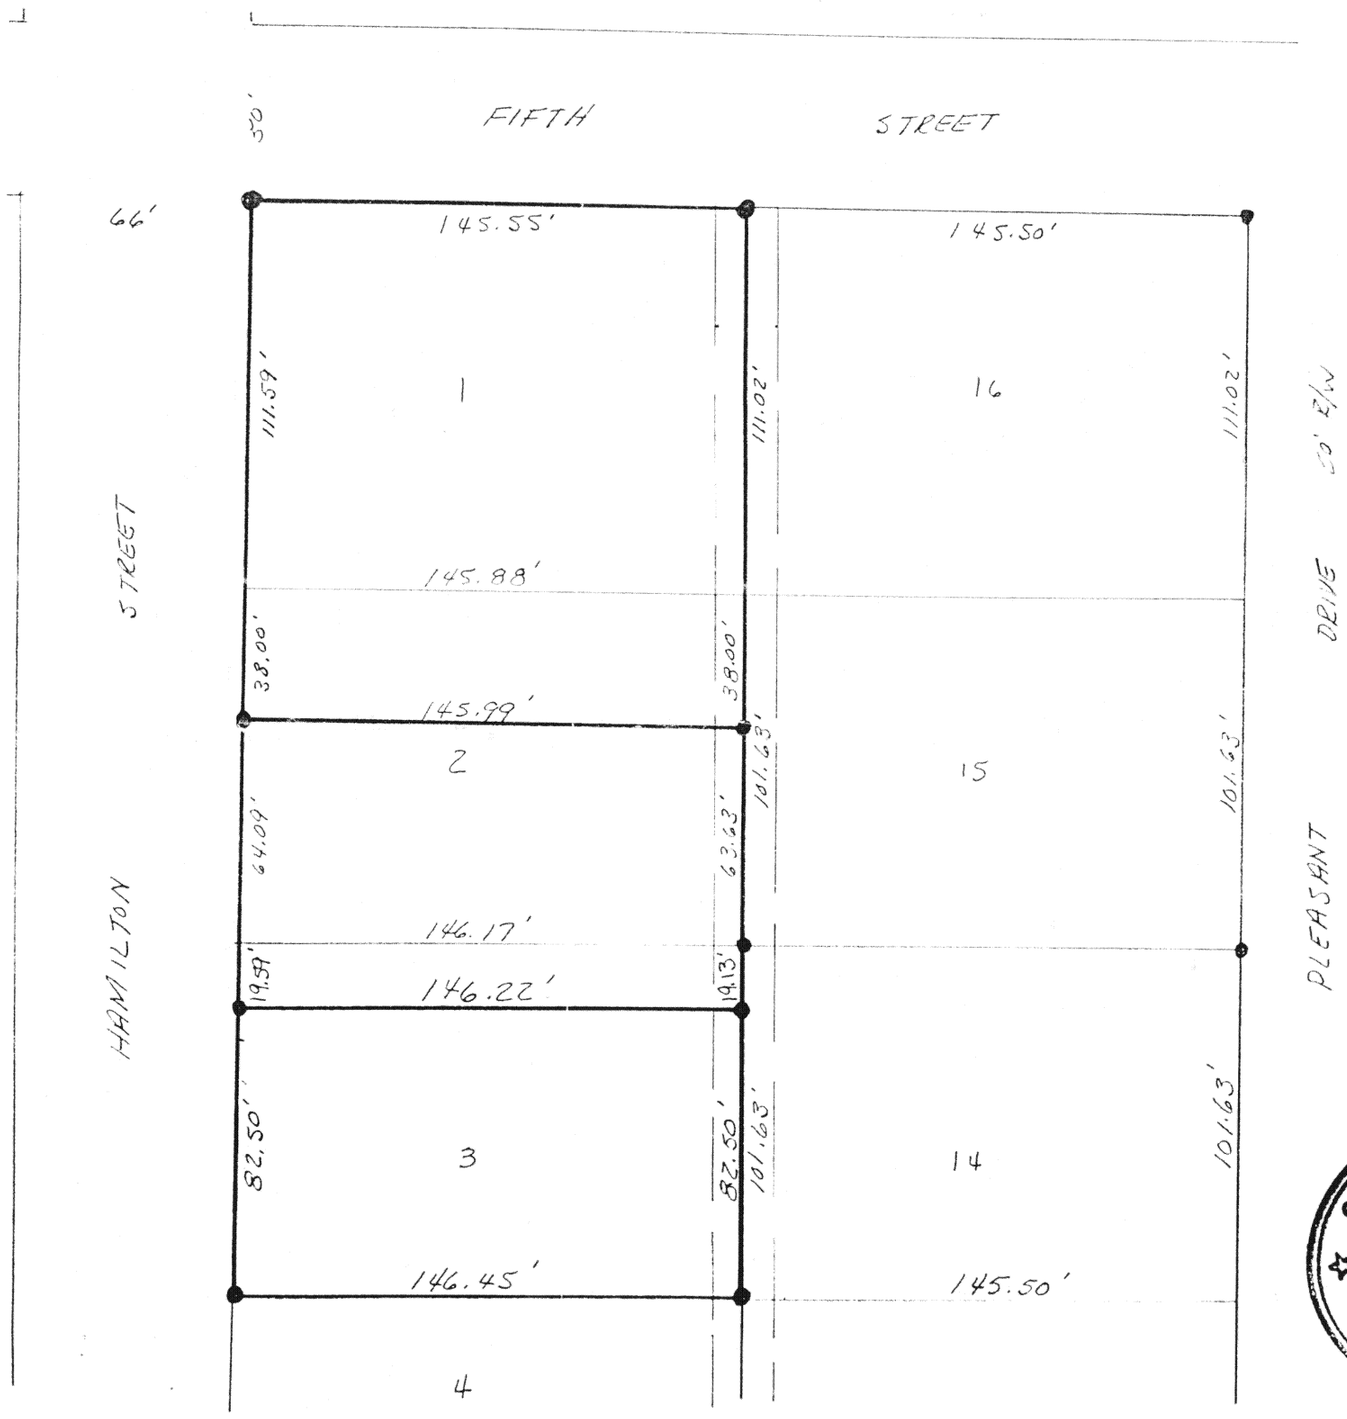

SURVEY OF LOTS 1,2,and 3 of the
PAUL BENSMAN SUBDIVISION No.1
in the Village of Minster,
Auglaize Co., Ohio

DESCRIPTIONS

Being all of Lot No.1 and 38.00 ft. off the north side of Lot No.2 in the Paul Bensman Subdivision.

Being all of Lot No.2, except 38.00 ft. off the north side thereof and all of Lot No.3, except 82.50 ft. off the south side thereof of the Paul Bensman Subdivision.

Being 82.50 ft. off the south side of Lot No.3 of the Paul Bensman Subdivision.

APPROVED BY THE VILLAGE OF MINSTER, OHIO

_____ Not Required

DATE

SURVEYED: MAY, 1989.

BY: William G. Fultz, Jr.

WILLIAM G. FULTZ, JR.
REG. SURVEYOR NO.5173

STATE OF OHIO
WM. G. FULTZ, JR.
5173
REGISTERED
SURVEYOR

J-129