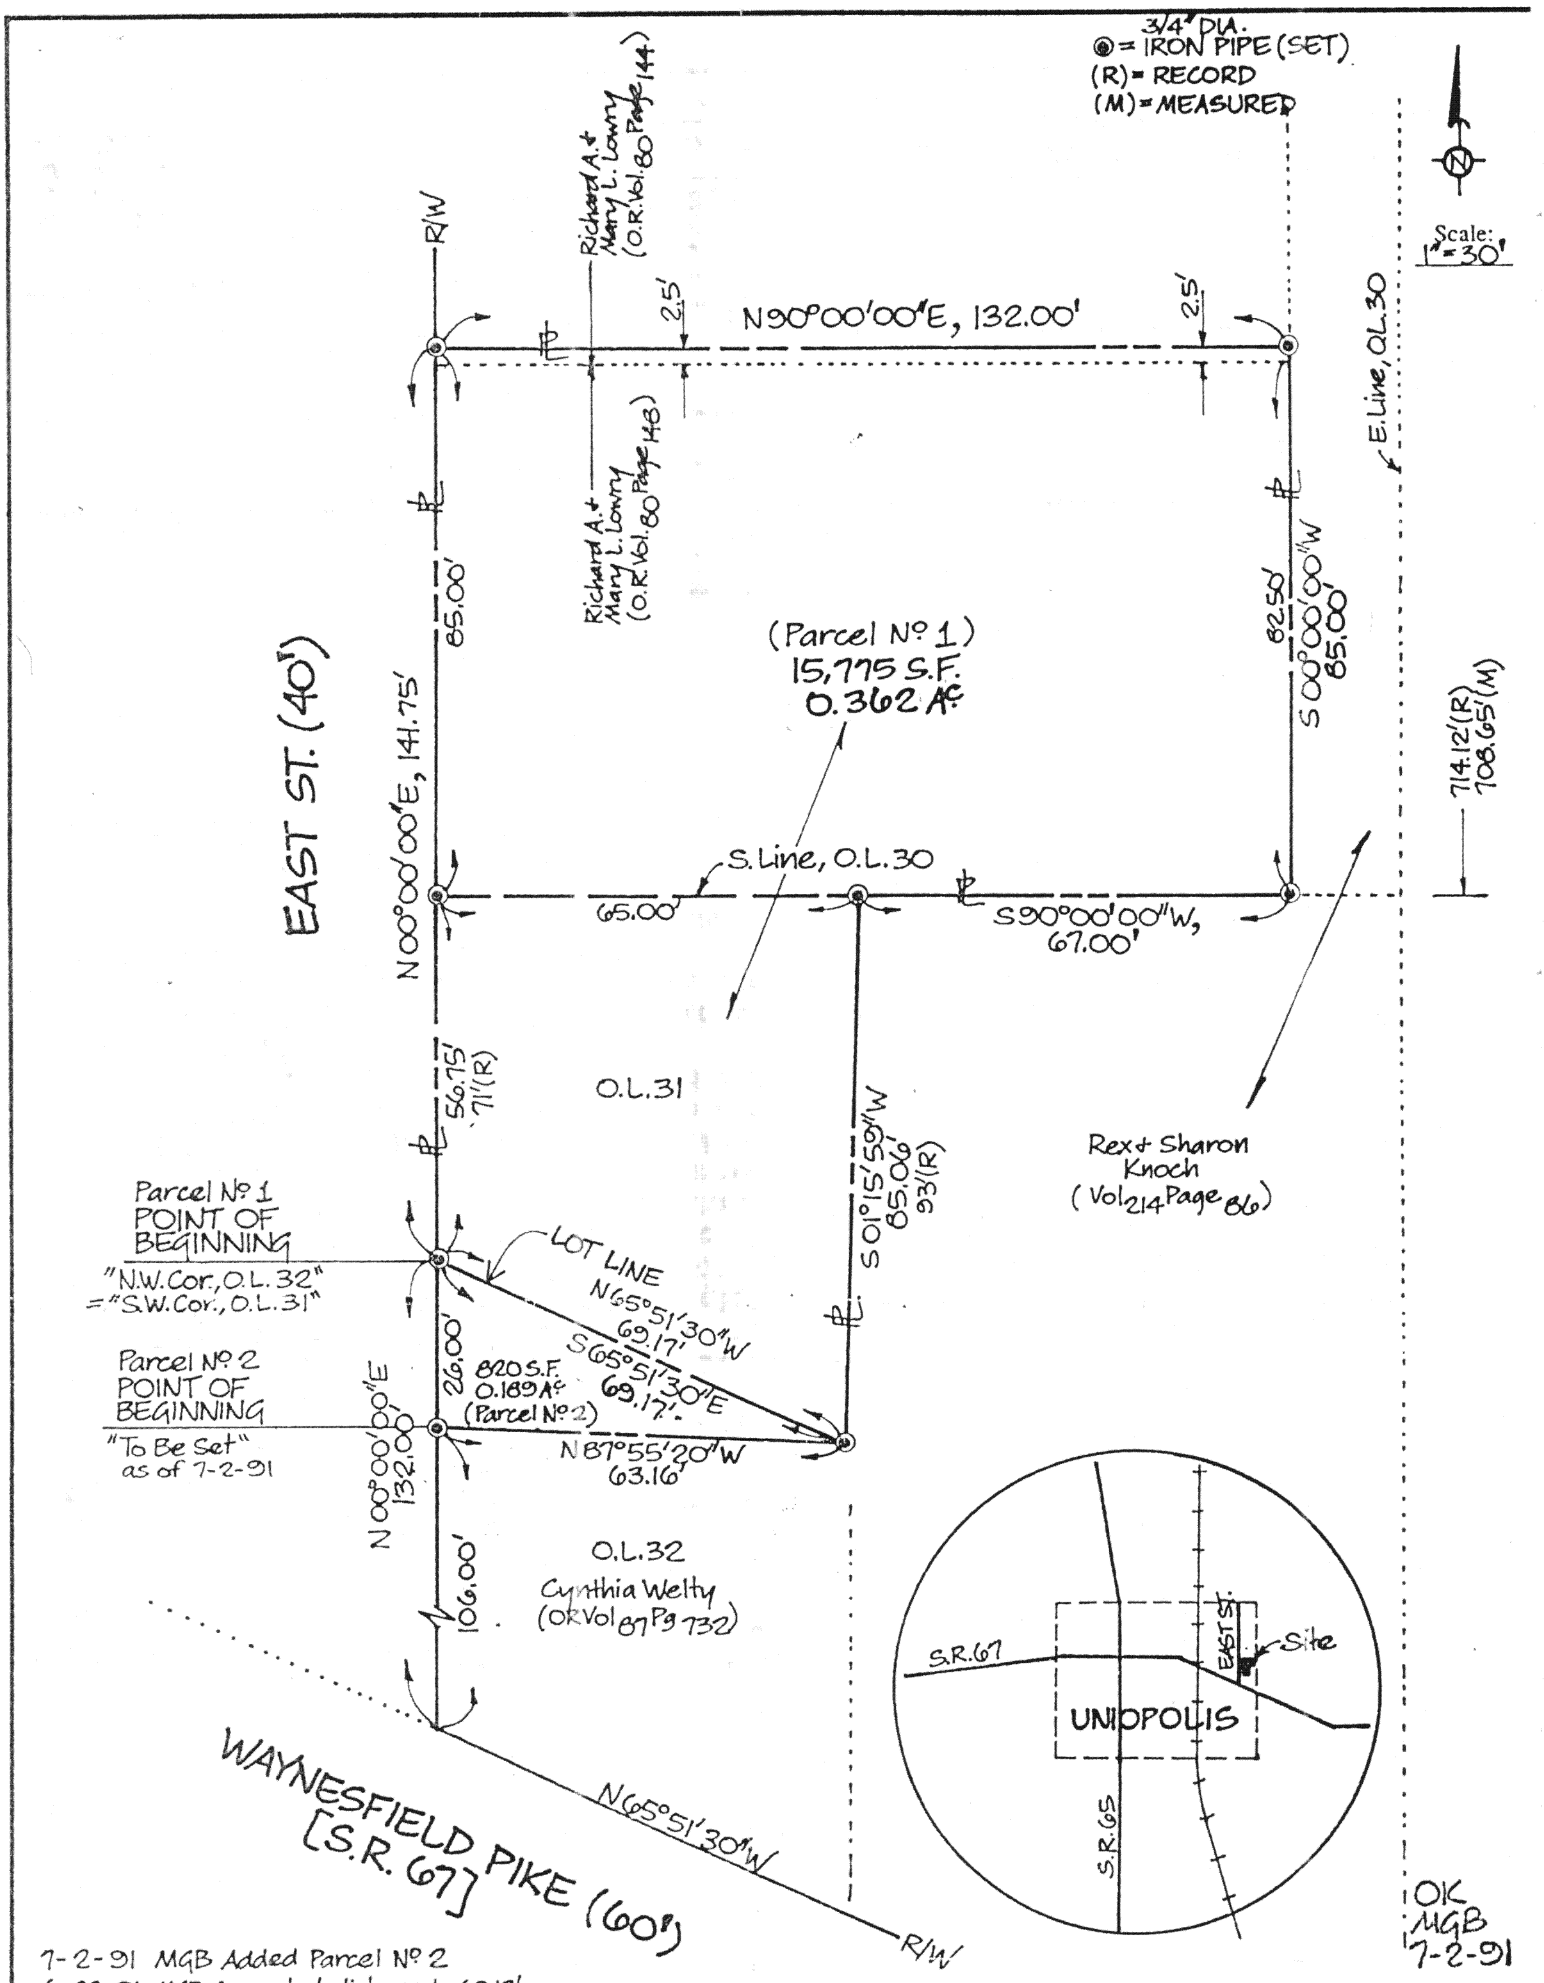

7-2-91 MGB Added Parcel Nº 2
6-28-91 MGB Corrected distance to 69.17'

Signature by a representative of the County Health Dept. denotes compliance with Health Regulations.
Signed: _____ Date _____

Signature by a representative of the Auglaize County Regional Planning Commission denotes approval of this plat.
Signed: _____ Date _____

Signature by a representative of City with 3 mile limit jurisdiction or Twp. Trustees or Village with zoning jurisdiction denotes approval of this plat. Signed: _____
for political S.D. of: _____ Date _____

Signature by a representative of the County Engineer's Dept. denotes that this plat meets tax map plat requirements.
Signed: _____ Date _____

KOHLI & KALIHER ASSOC., INC.
311 E. MARKET ST.
LIMA, OHIO 45801
(419) 227-1135

Client: RICHARD A. LOWRY
County: AUGLAIZE Twp.: UNION Sec.: 17
Drawn by: MGB Scale: 1" = 30' Drwg. No.: _____
Checked by: _____ Date: 6-24-91*
Sheet 1 of 3 (T 5 S ; R 7 E)

*OK 7-2-91

J-211