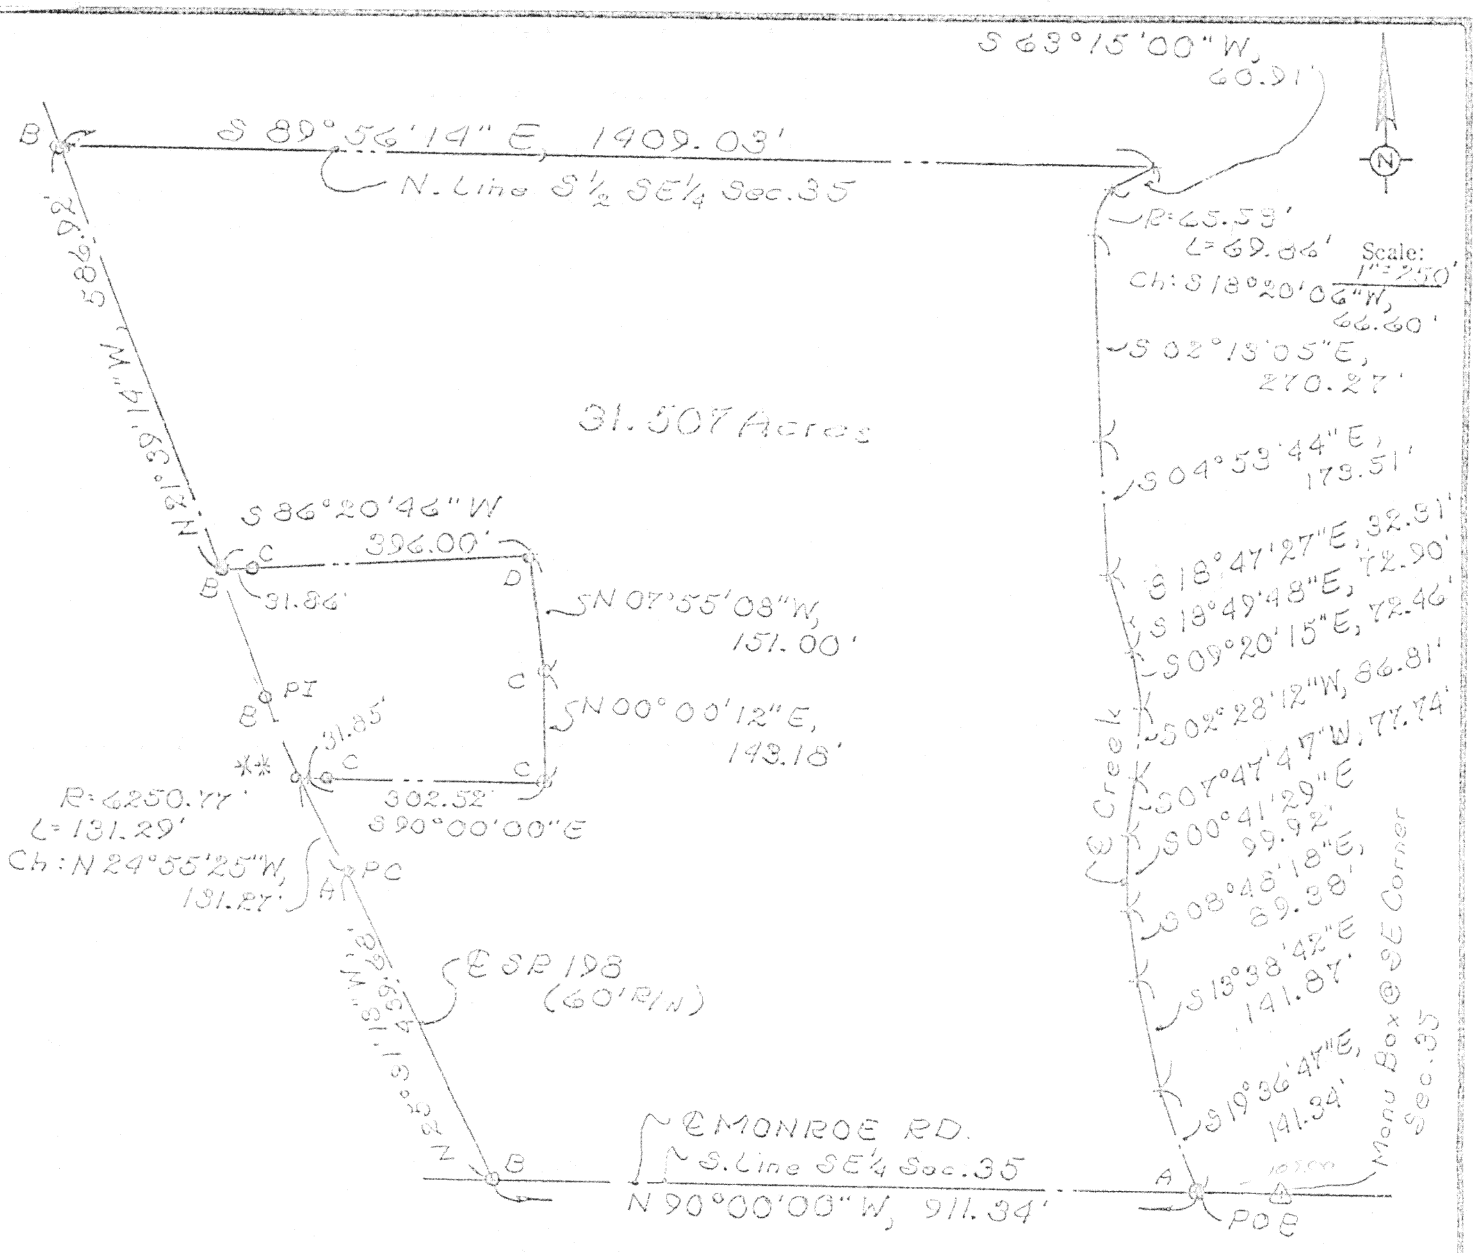

LEGEND:

- ○A ~ PK nail & shinner set
- ○B ~ PK nail found
- ○C ~ Capped rebar found
- ○D ~ Capped 5/8" rebar set

** NOTE: Reference PK nail found on tangent of curve N 90°00'00"W, 1.53' from point on curve.

I hereby certify the accompanying map and survey which it represents to be correct to the best of my knowledge and belief. All rebar set and called for are topped with a plastic Perumark cap stamped: KUCK & MORRISEY L.S.-6470

Date: 5/11/99

Richard D. Morrisey, L.S. 6470
KUCK and MORRISEY, Inc.

STATE OF OHIO
RICHARD D. MORRISEY
6470
REGISTERED
LAND SURVEYOR

Signature by a representative of the County Health Dept. denotes compliance with Health Regulations.
Signed: _____ Date _____

Signature by a representative of the Auglaize County Regional Planning Commission denotes approval of this plat.
Signed: _____ Date _____

Signature by a representative of City with 3 mile limit jurisdiction or Twp. Trustees or Village with zoning jurisdiction denotes approval of this plat. Signed: _____
for political S. D. of: _____ Date _____

Signature by a representative of the County Engineer's Dept. denotes that this plat meets tax map plat requirements.
Signed: _____ Date _____

KUCK AND MORRISEY, INC.
CONSULTING ENGINEERS & SURVEYORS
2807 CHAPEL HILL DRIVE
LIMA, OHIO 45805 · 229-1735

L-148

Client OAKRIDGE REALTY Co
County Auglaize Twp. Logan Sec. 35
Drawn by RDM Scale 1"=250' Drwg. No. _____
Checked by rdm Date 5/11/00
Sheet 1 of 2 (T-4-S ; R-5-E)