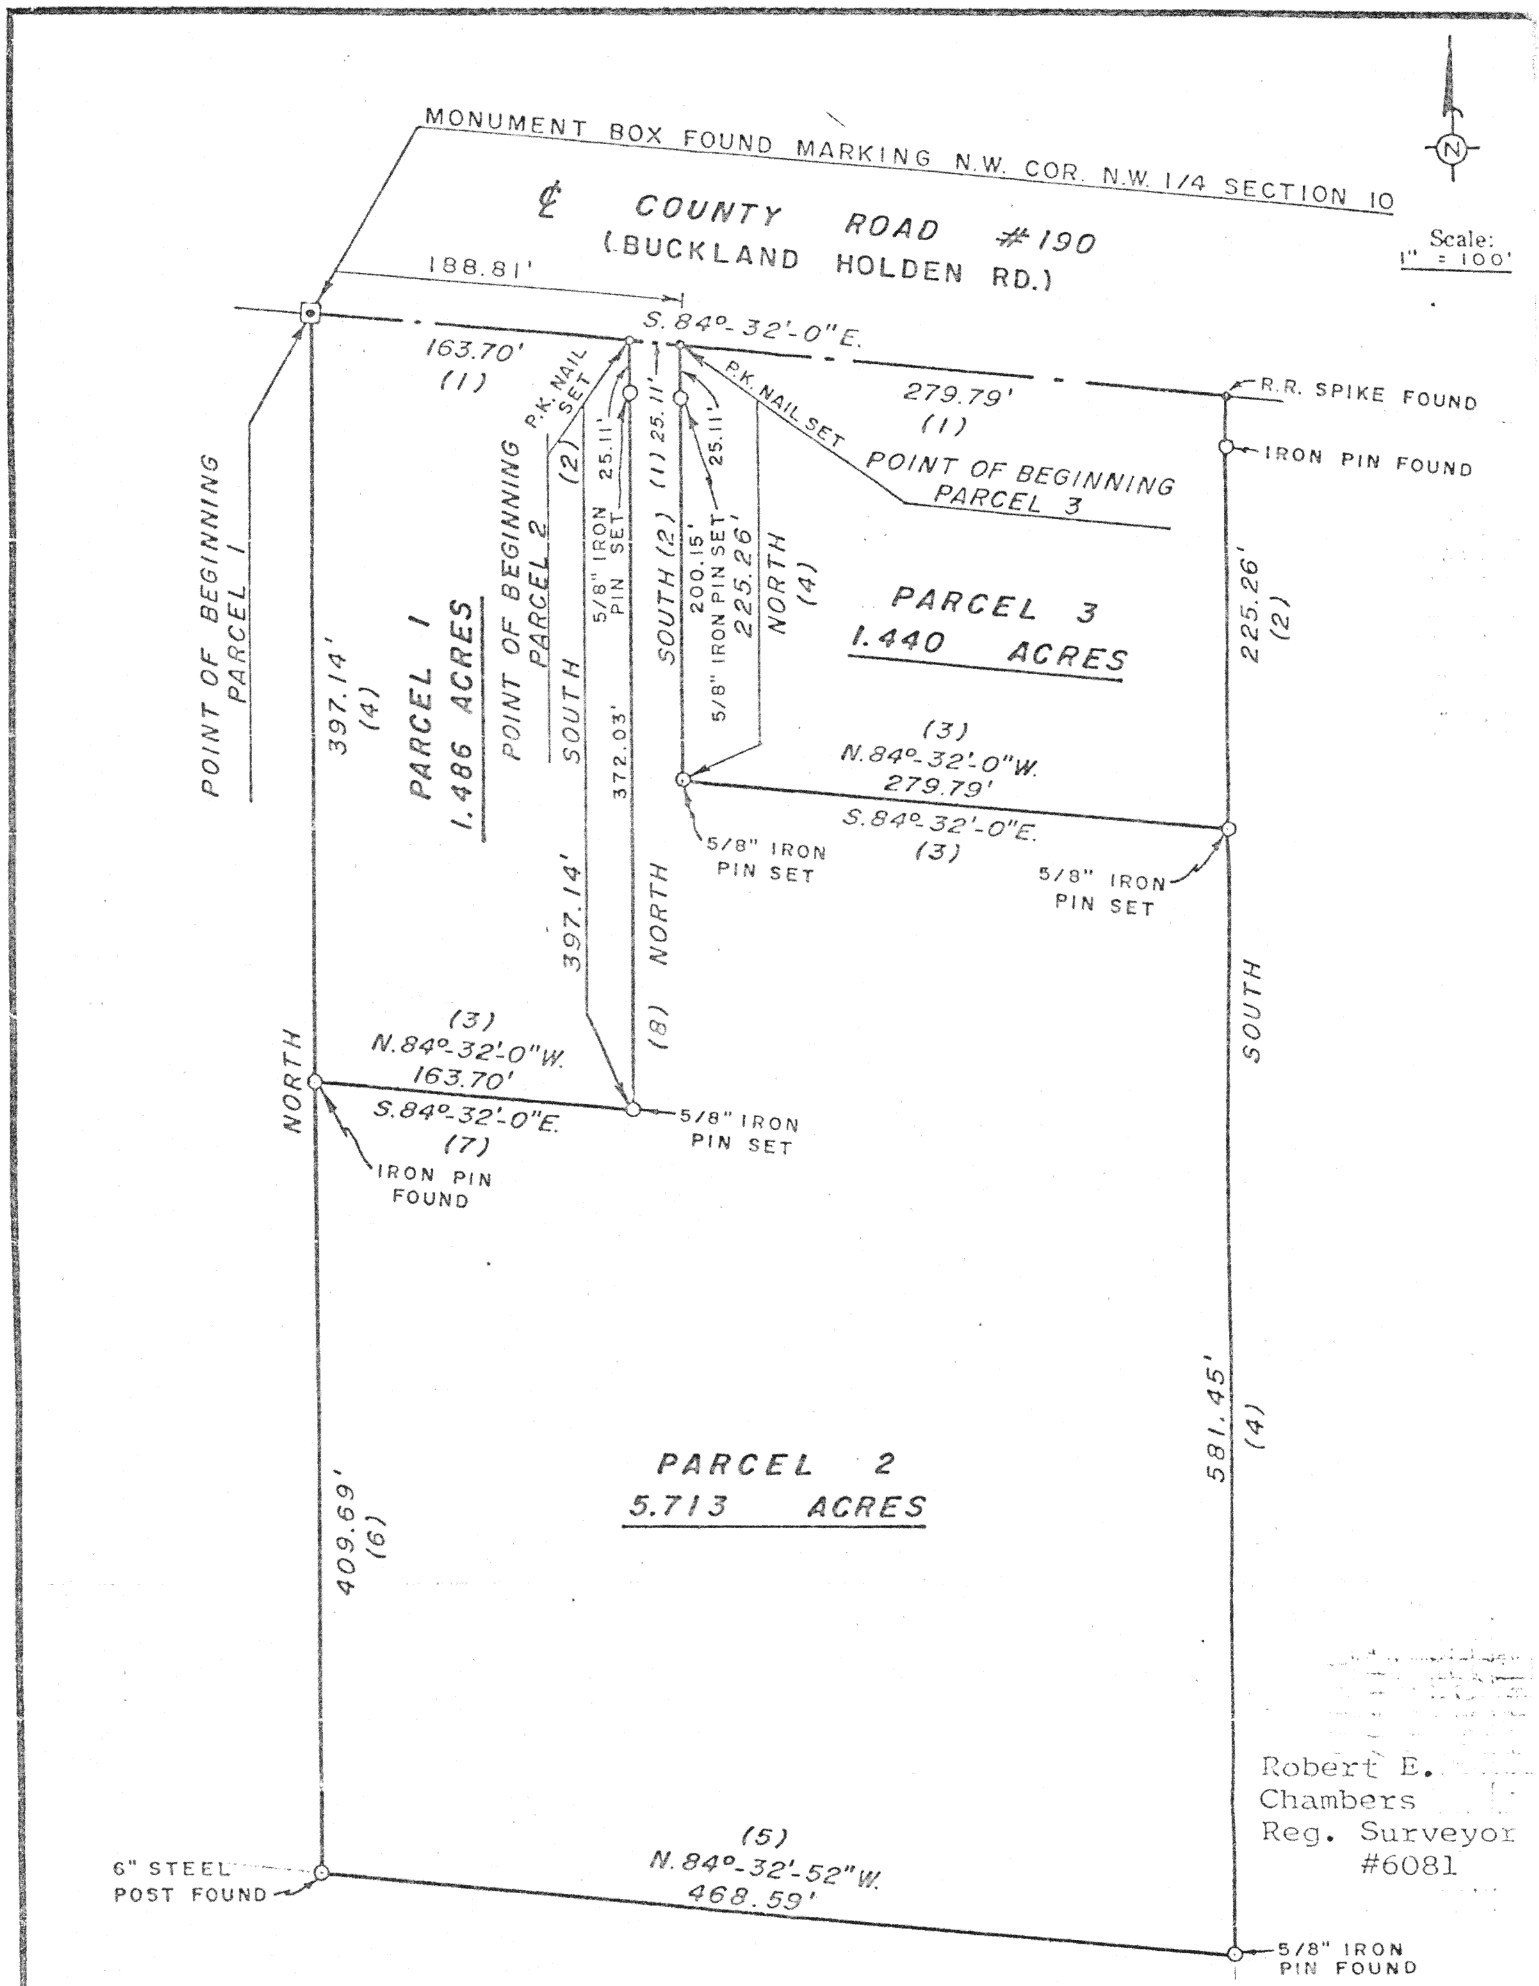

Signature by a representative of the County Health Dept. denotes compliance with Health Regulations.
Signed:_____ Date_____

Signature by a representative of the Auglaize County Regional Planning Commission denotes approval of this plat.
Signed:_____ Date_____

Signature by a representative of City with 3 mile limit jurisdiction or Twp. Trustees or Village with zoning jurisdiction denotes approval of this plat. Signed:_____
for political S. D. of:_____ Date_____

Signature by a representative of the County Auditor denotes that this plat meets tax map plat requirements.
Signed:_____ Date_____

Sheldon & Assoc., Inc.
1280 N. Cole St.
Lima, Ohio 45801

L-203

Client LOUIS VALENTI
County AUGLAIZE Twp. UNION Sec. 10
Drawn by DAN R. FUNK Scale 1" = 100' Drwg. No. 9627
Checked by _____ Date 11/11/80
Sheet 1 of 4 (T 5 S; R 7 E)