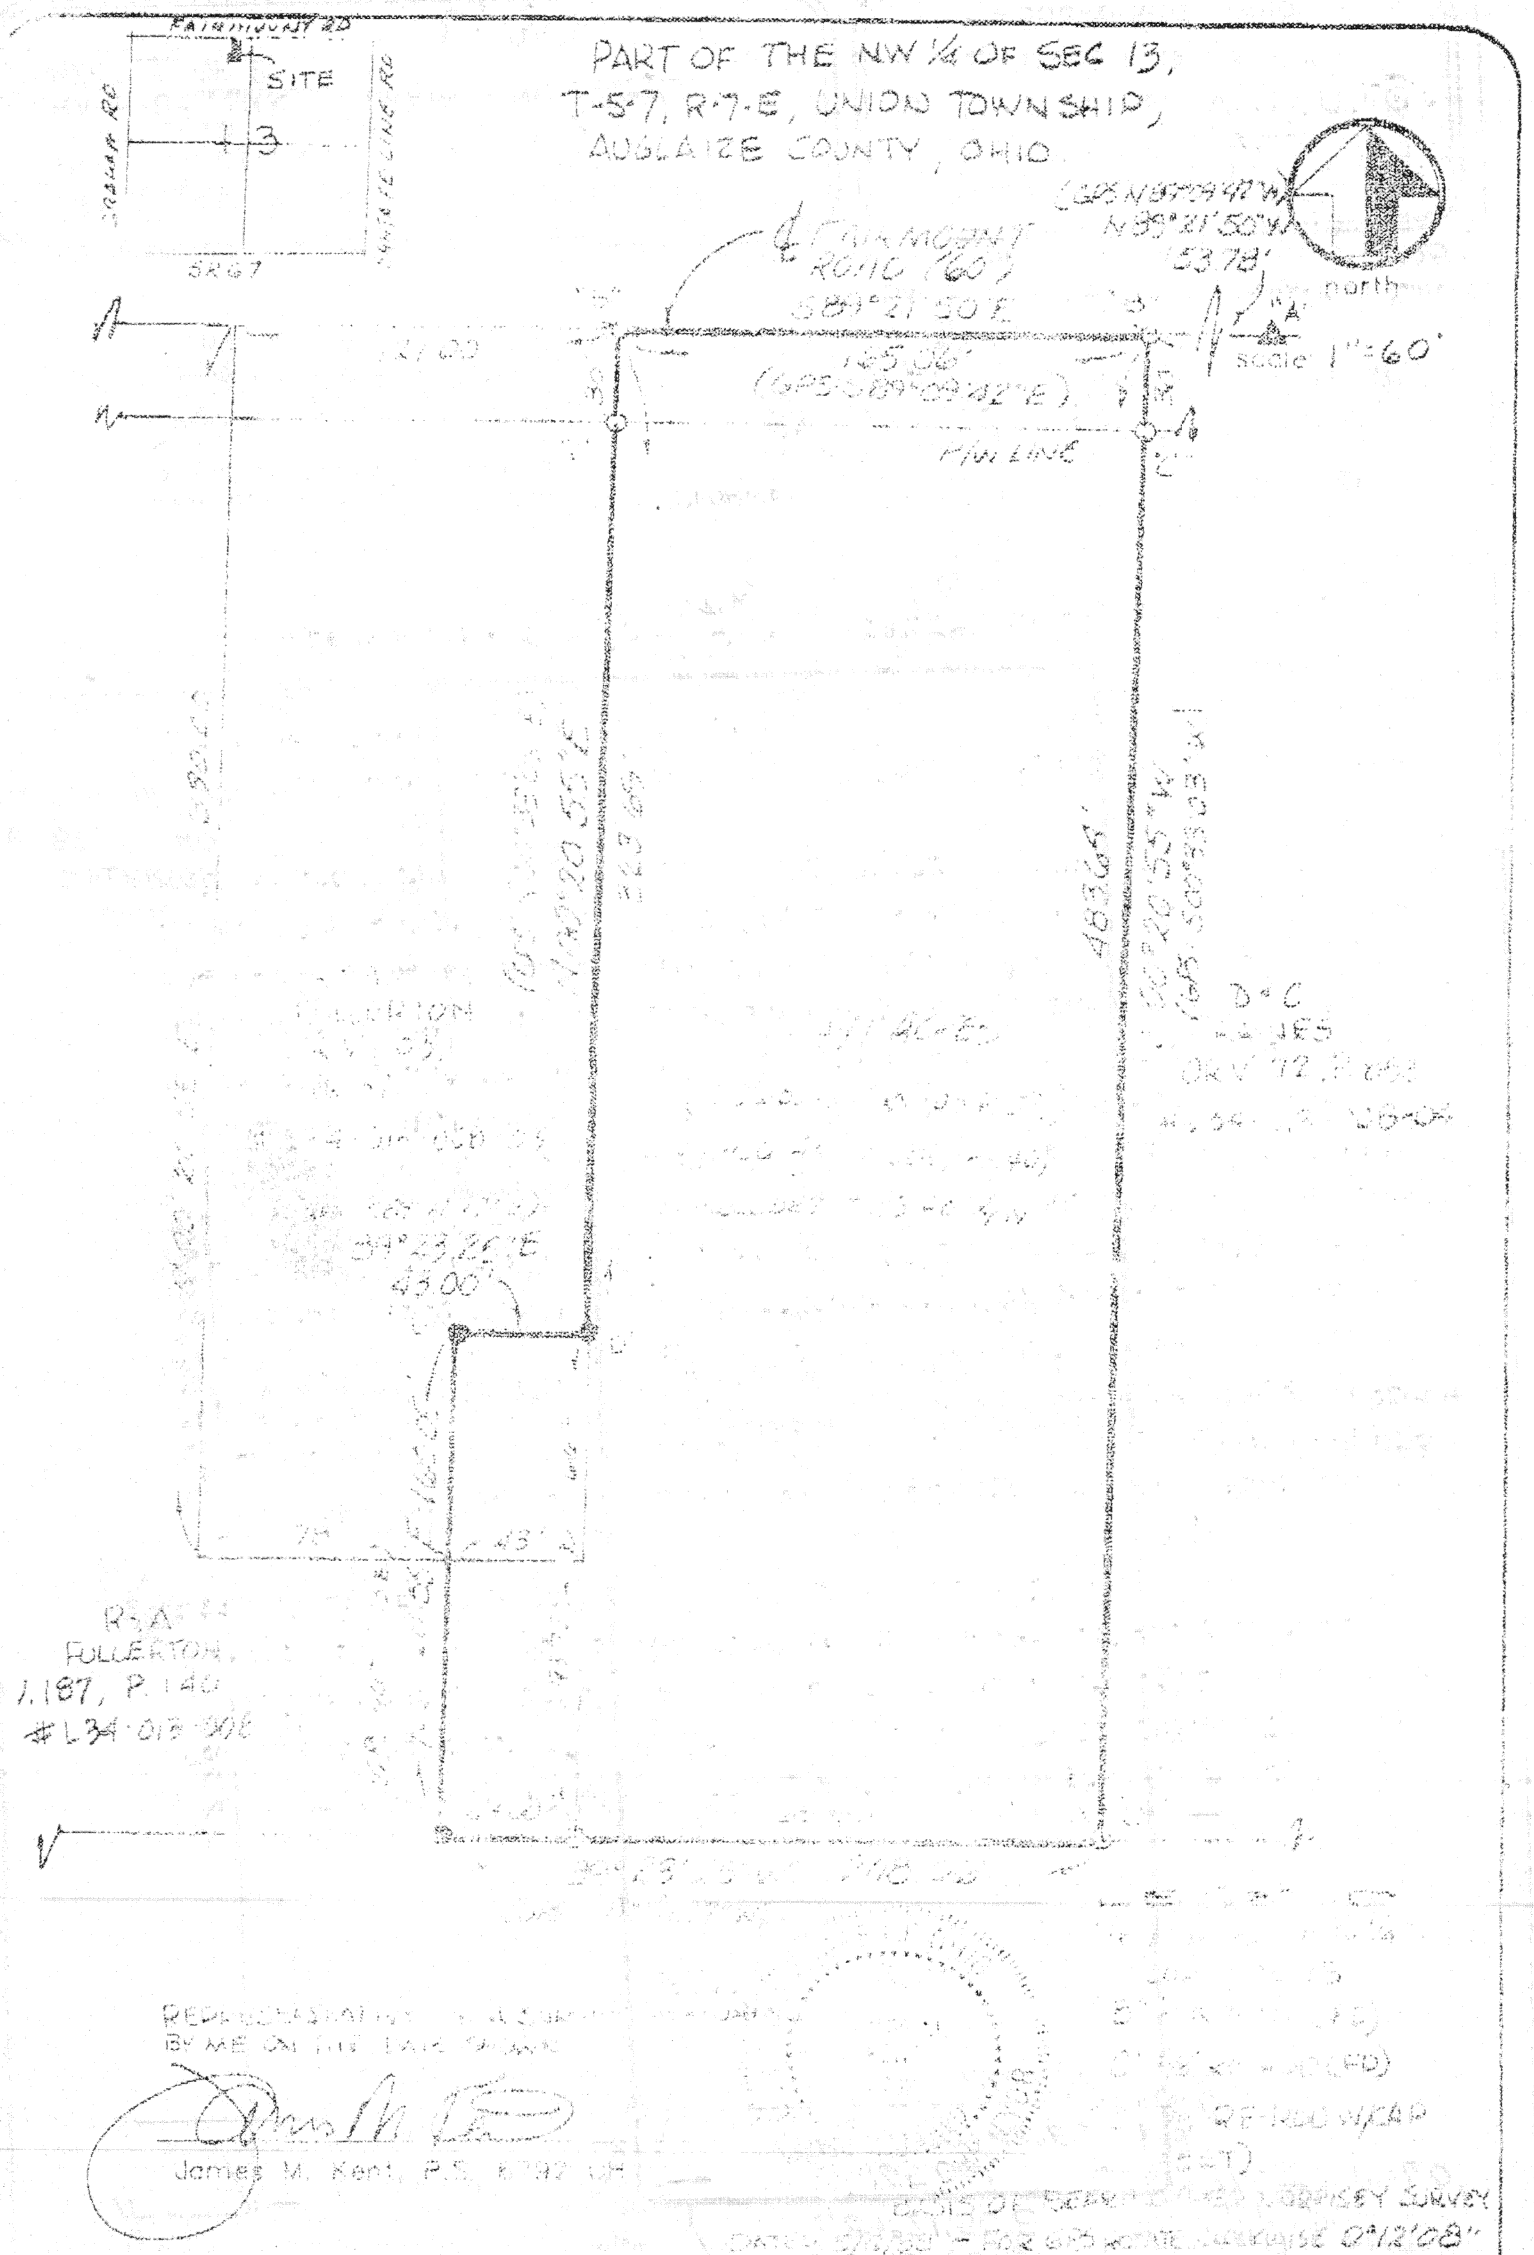
PART OF THE NW ¼ OF SEC 13,
T-5-7, R-7-E, UNION TOWNSHIP,
AUGLAIZE COUNTY, OHIO
SITE
3
SR 67
north
scale 1"=60'
Fairmount Rd (60)
S89°21'50"E
165.06'
Hill Line
43.00'
ROSA B. FULLERTON
V.187, P.140
#L34-018-006
D.C. JONES
O.R.V. 72, P.662
James M. Kent, P.S. 6792 OH
CLIENT FULLERTON DATE 8/12/92
COUNTY AUGLAIZE TOWNSHIP UNION
SECTION 13 T-5-5; R-7-E
DRAWN BY JMK DRAWING NO. 2841
SHEET 1 OF 2
L-211
kreinte
surveying
p.o. box 96 • 419/738-5817
wapakoneta, ohio