SRC-20

PLAT OF A SURVEY
LOT# 7,8,9, AND 10
IN THE HAMLET OF GLYNWOOD
MOULTON TOWNSHIP, AUGLAIZE COUNTY, OHIO

?

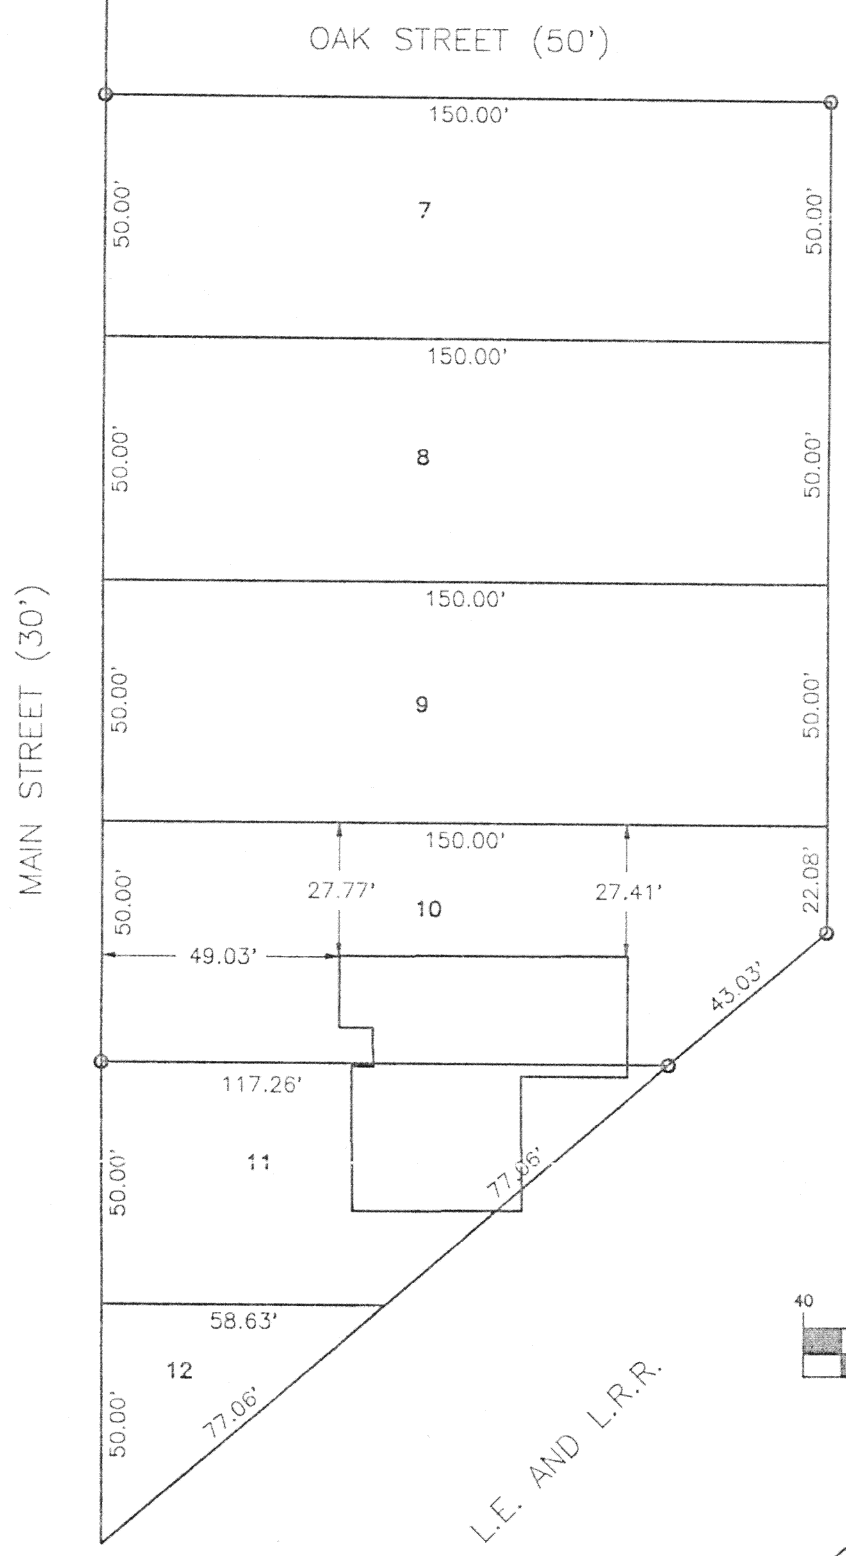

LEGEND

○ – 5/8" IRON PIN W/ " SHELDON E & S, LIMA, OH " CAP SET

GRAPHIC SCALE

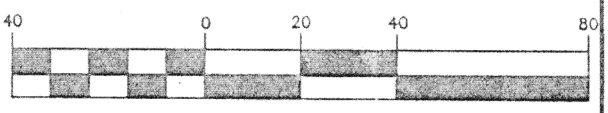

(IN FEET)
1 inch = 40 ft.

Date: 1/30/97

James D. Sheldon, P.E., P.S
Registered Surveyor # 4569

PREPARED BY:
SHELDON ENGINEERING & SURVEYING, INC.
1280 N. COLE ST. LIMA, OHIO 45801
TELE: (419) 228-4421
JAMES D. SHELDON, P.E., P.S.

L-282

NO.	DATE	DESCRIPTION	BY
1	1/30/97	EDIT DIM LOT	RB

SHELDON ENGINEERING & SURVEYING, INC.
LIMA, OHIO

DRAWN	GN	JOB NO.	18298
CHECKED	JDS		
APPROVED	JDS	SCALE	1" = 40'