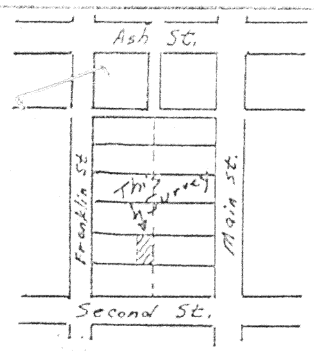

Scale: 1" = 50'

0 25 50 100

Bearing on Franklin St is assumed.

Dircksen Survey

Survey of a Part of the West 1/2 of Lot 44 of the Original Plat of the Village of New Bremen, Auglaize Cty., Ohio

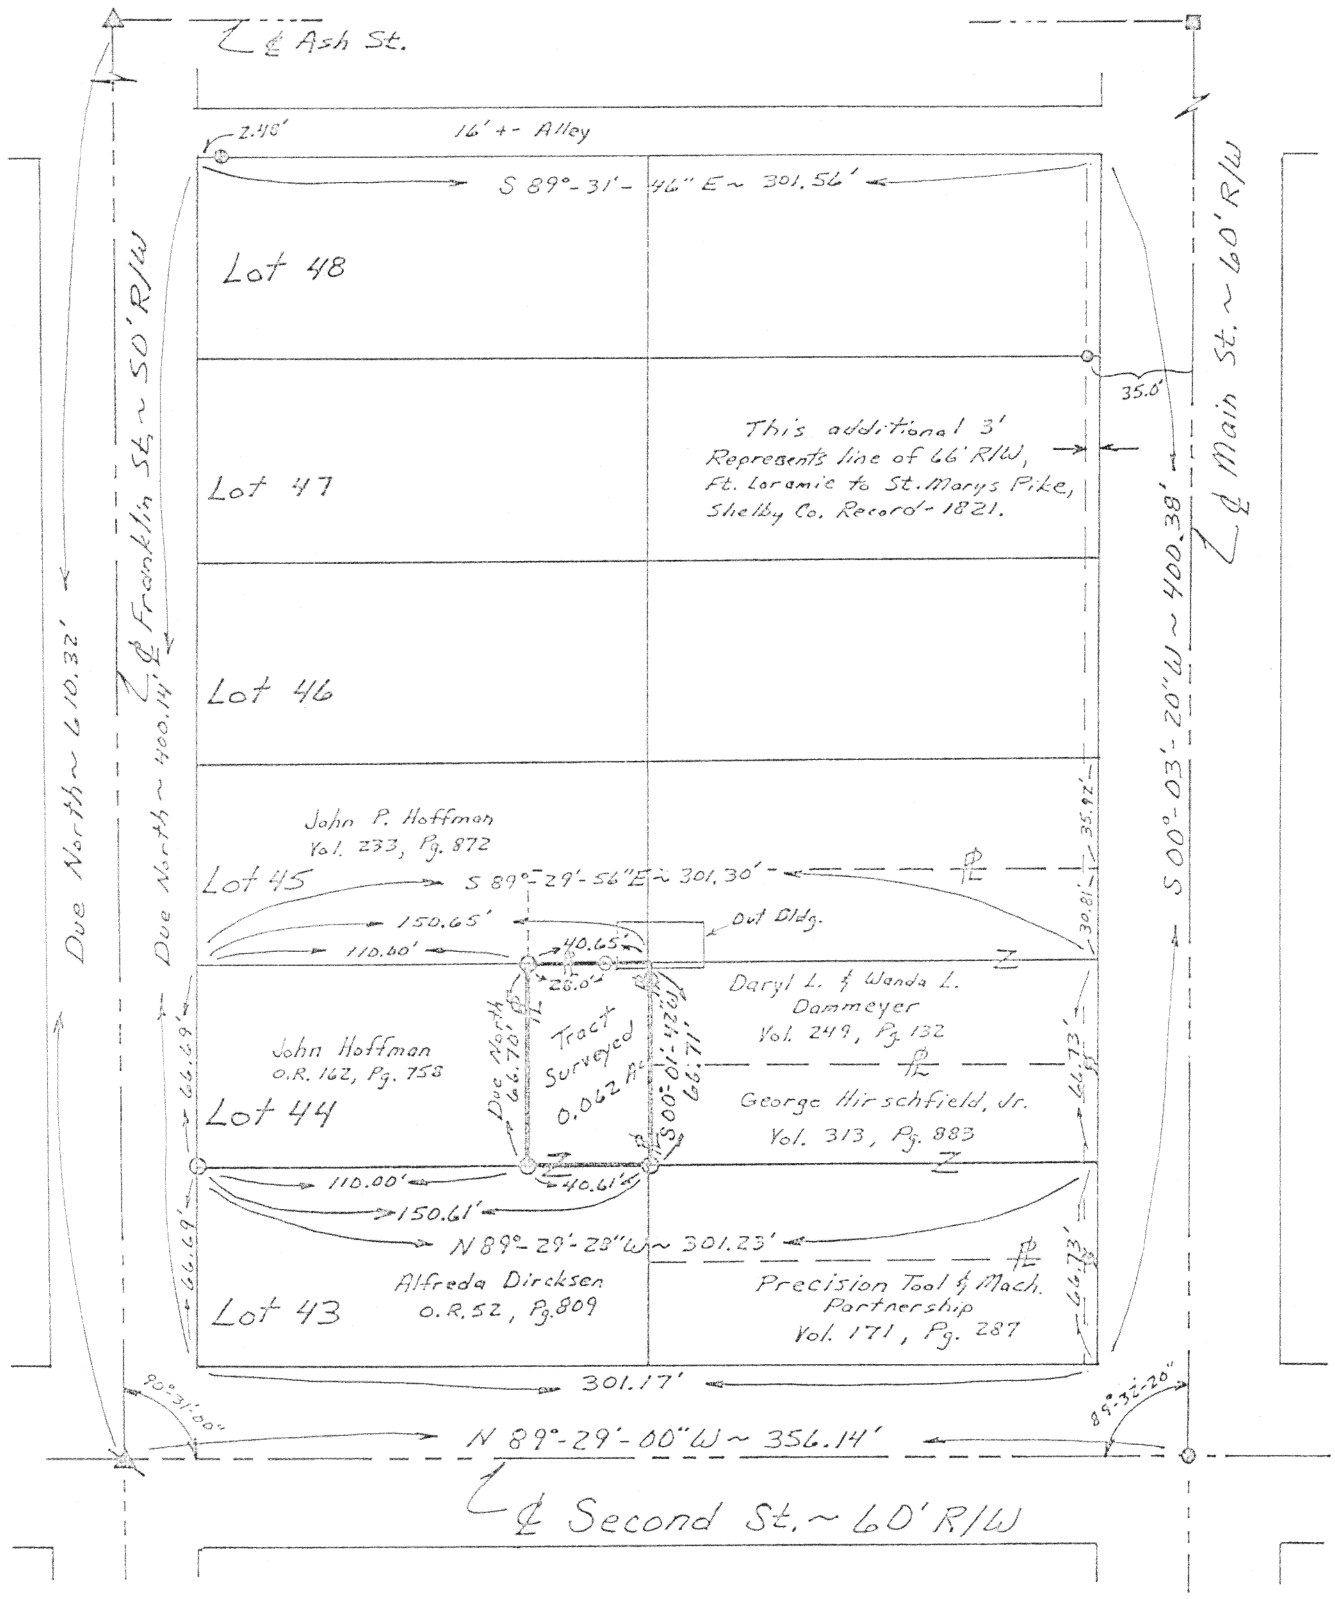

~ Legend ~

- △ Railroad spk. fd.
- Manhole lid w/ center punch set
- ● Iron pin fd
- Iron pipe fd.
- ○ Iron pin Set
- ▣ P.K. nail fd.

Note:- Out Bldg. as shown on Tract surveyed encroaches approx. 0.9'

- Reference Iron pin on east line of Tract Surveyed is 2.00' from Northeast corner of Tract Surveyed. (1.1' from Bldg)

STATE OF OHIO
STEVEN H. KREMER
7487
REGISTERED
PROFESSIONAL SURVEYOR

Survey Completed October 29, 1998

By Steven H. Kremer
New Bremen, Ohio
Registered Surveyor Nº 7487

Sec. 10

L-375