PLAT OF SURVEY

W. PART OF OUTLOT Nº 4
VOGELGANG'S ADDITION
VILLAGE OF NEW BREMEN
GERMAN TOWNSHIP
AUGLAIZE COUNTY, OHIO

Scale: 1" = 20'

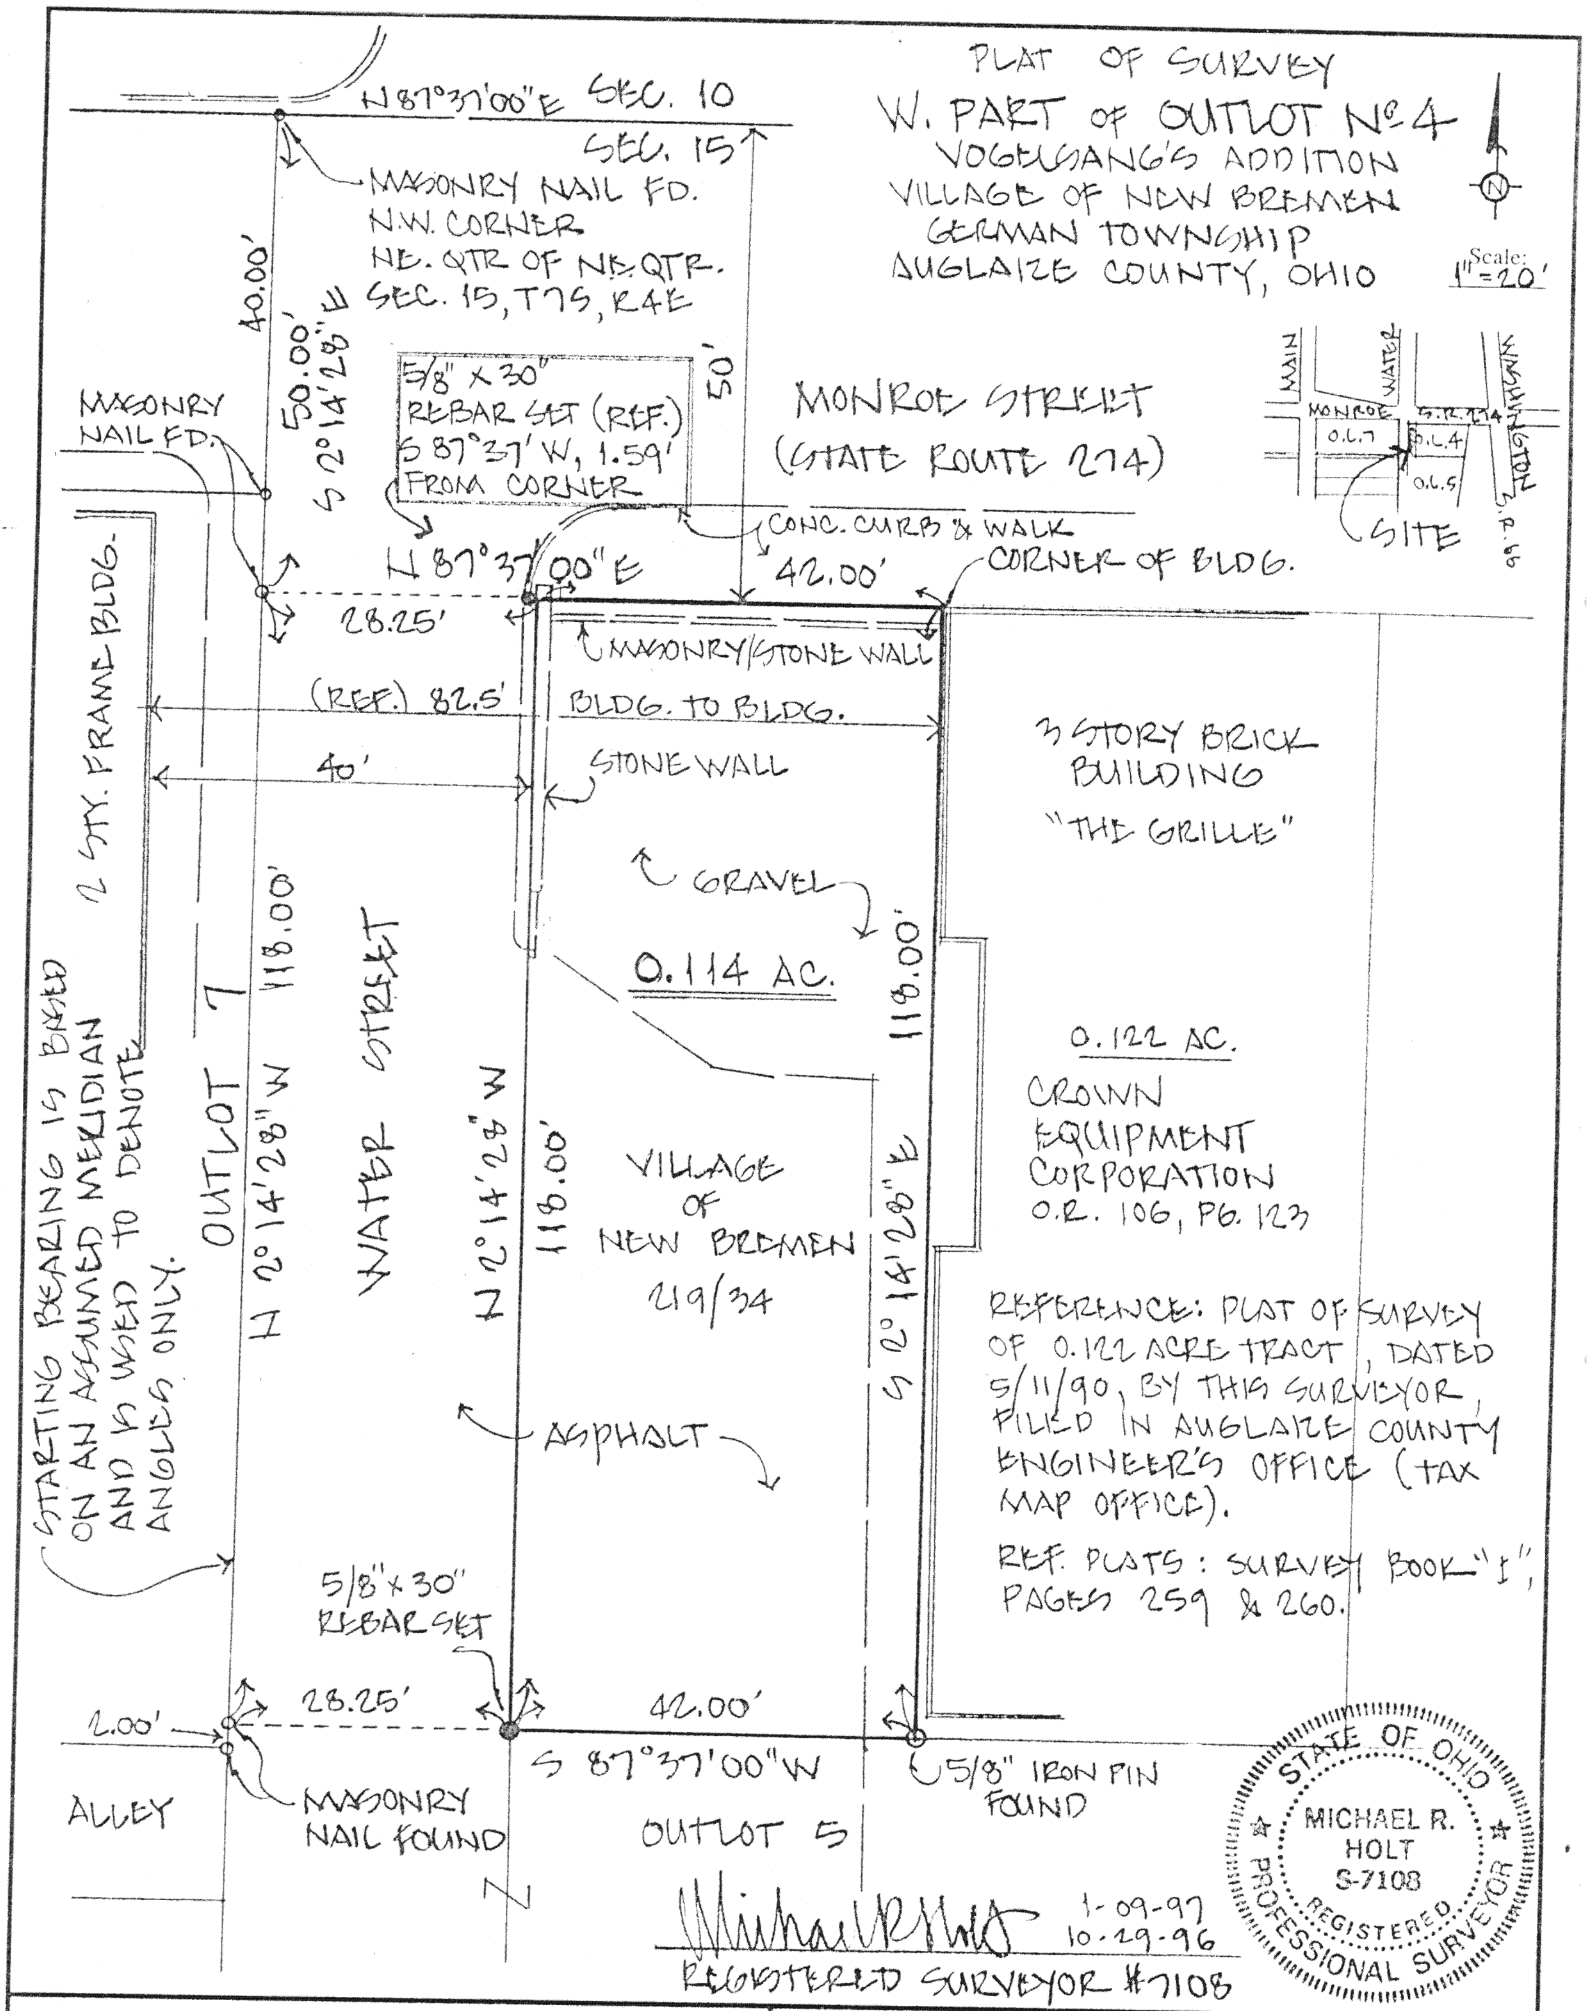

1-09-97
10-29-96
REGISTERED SURVEYOR #7108

STATE OF OHIO
MICHAEL R. HOLT
S-7108
REGISTERED
PROFESSIONAL SURVEYOR

Signature by a representative of the County Health Dept. denotes compliance with Health Regulations. Signed: _____ Date _____	Signature by a representative of the Auglaize County Regional Planning Commission denotes approval of this plat. Signed: _____ Date _____
Signature by a representative of City with 3 mile limit jurisdiction or Twp. Trustees or Village with zoning jurisdiction denotes approval of this plat. Signed: _____ for political S.D. of: _____ Date _____	Signature by a representative of the County Engineer's Dept. denotes that this plat meets tax map plat requirements. Signed: _____ Date _____

REFERENCE: PLAT OF SURVEY OF 0.122 ACRE TRACT, DATED 5/11/90, BY THIS SURVEYOR, FILED IN AUGLAIZE COUNTY ENGINEER'S OFFICE (TAX MAP OFFICE).

REF. PLATS: SURVEY BOOK "I", PAGES 259 & 260.

REVISED 1-09-97
THE IRON PIN SET AT THE NORTHWEST CORNER OF TRACT (REF. ONLY) M. Holt

Client CROWN EQUIPMENT CORPORATION
County AUGLAIZE Twp. GERMAN Sec. 15
Drawn by MICHAEL R. HOLT Scale 1" = 20' Drwg. No.
Checked by MRH Date 10-29-96
Sheet 1 of 1 (T 7 S ; R 4 E)

L-403