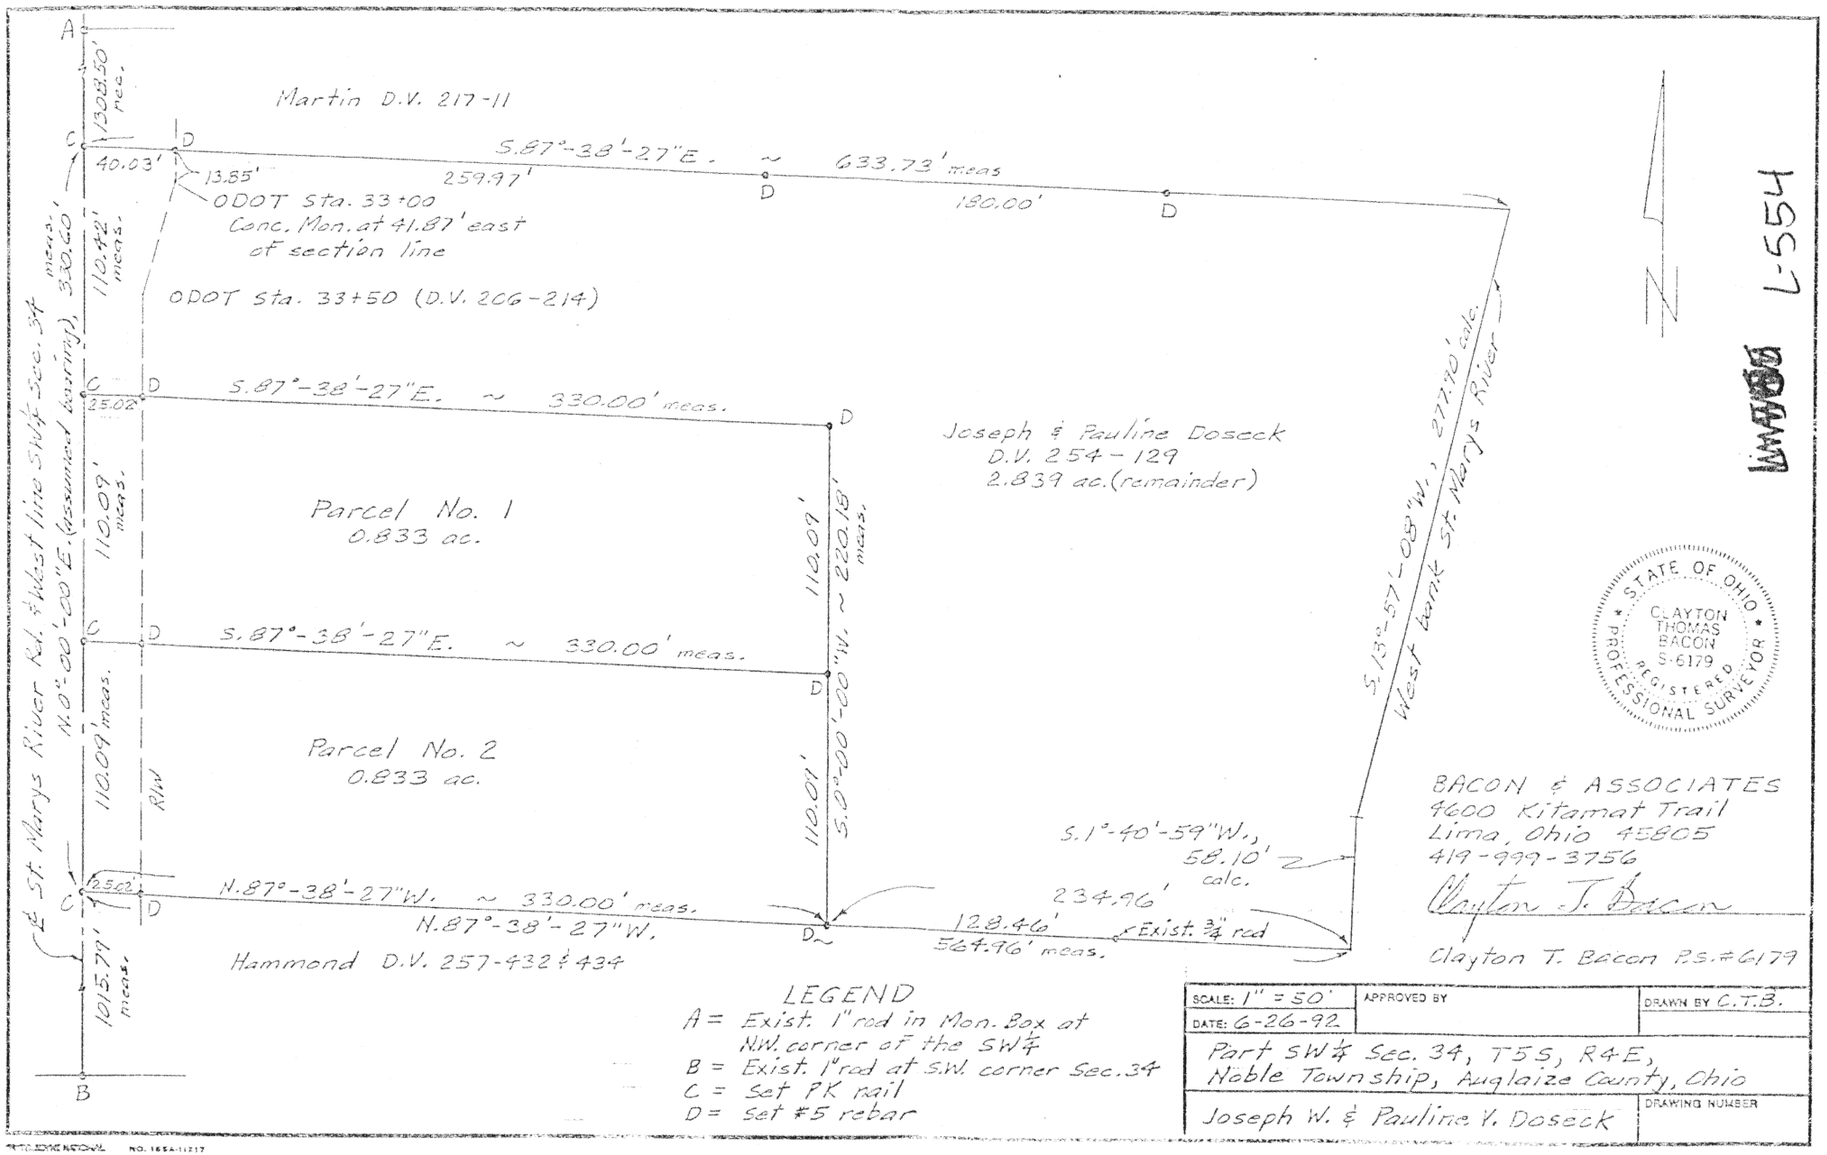

L-554

STATE OF OHIO
CLAYTON THOMAS BACON
S-6179
REGISTERED PROFESSIONAL SURVEYOR

BACON & ASSOCIATES
4600 Kitamat Trail
Lima, Ohio 45805
419-999-3756

Clayton T. Bacon

Clayton T. Bacon P.S. #6179

LEGEND

A = Exist. 1" rod in Mon. Box at N.W. corner of the SW¼
B = Exist. 1" rod at S.W. corner Sec. 34
C = Set PK nail
D = Set #5 rebar

SCALE: 1" = 50'	APPROVED BY	DRAWN BY C.T.B.
DATE: 6-26-92		
Part SW¼ Sec. 34, T5S, R4E, Noble Township, Auglaize County, Ohio		
Joseph W. & Pauline V. Doseck		DRAWING NUMBER

PRINTO-LINE NATIONAL NO. 1654-11217