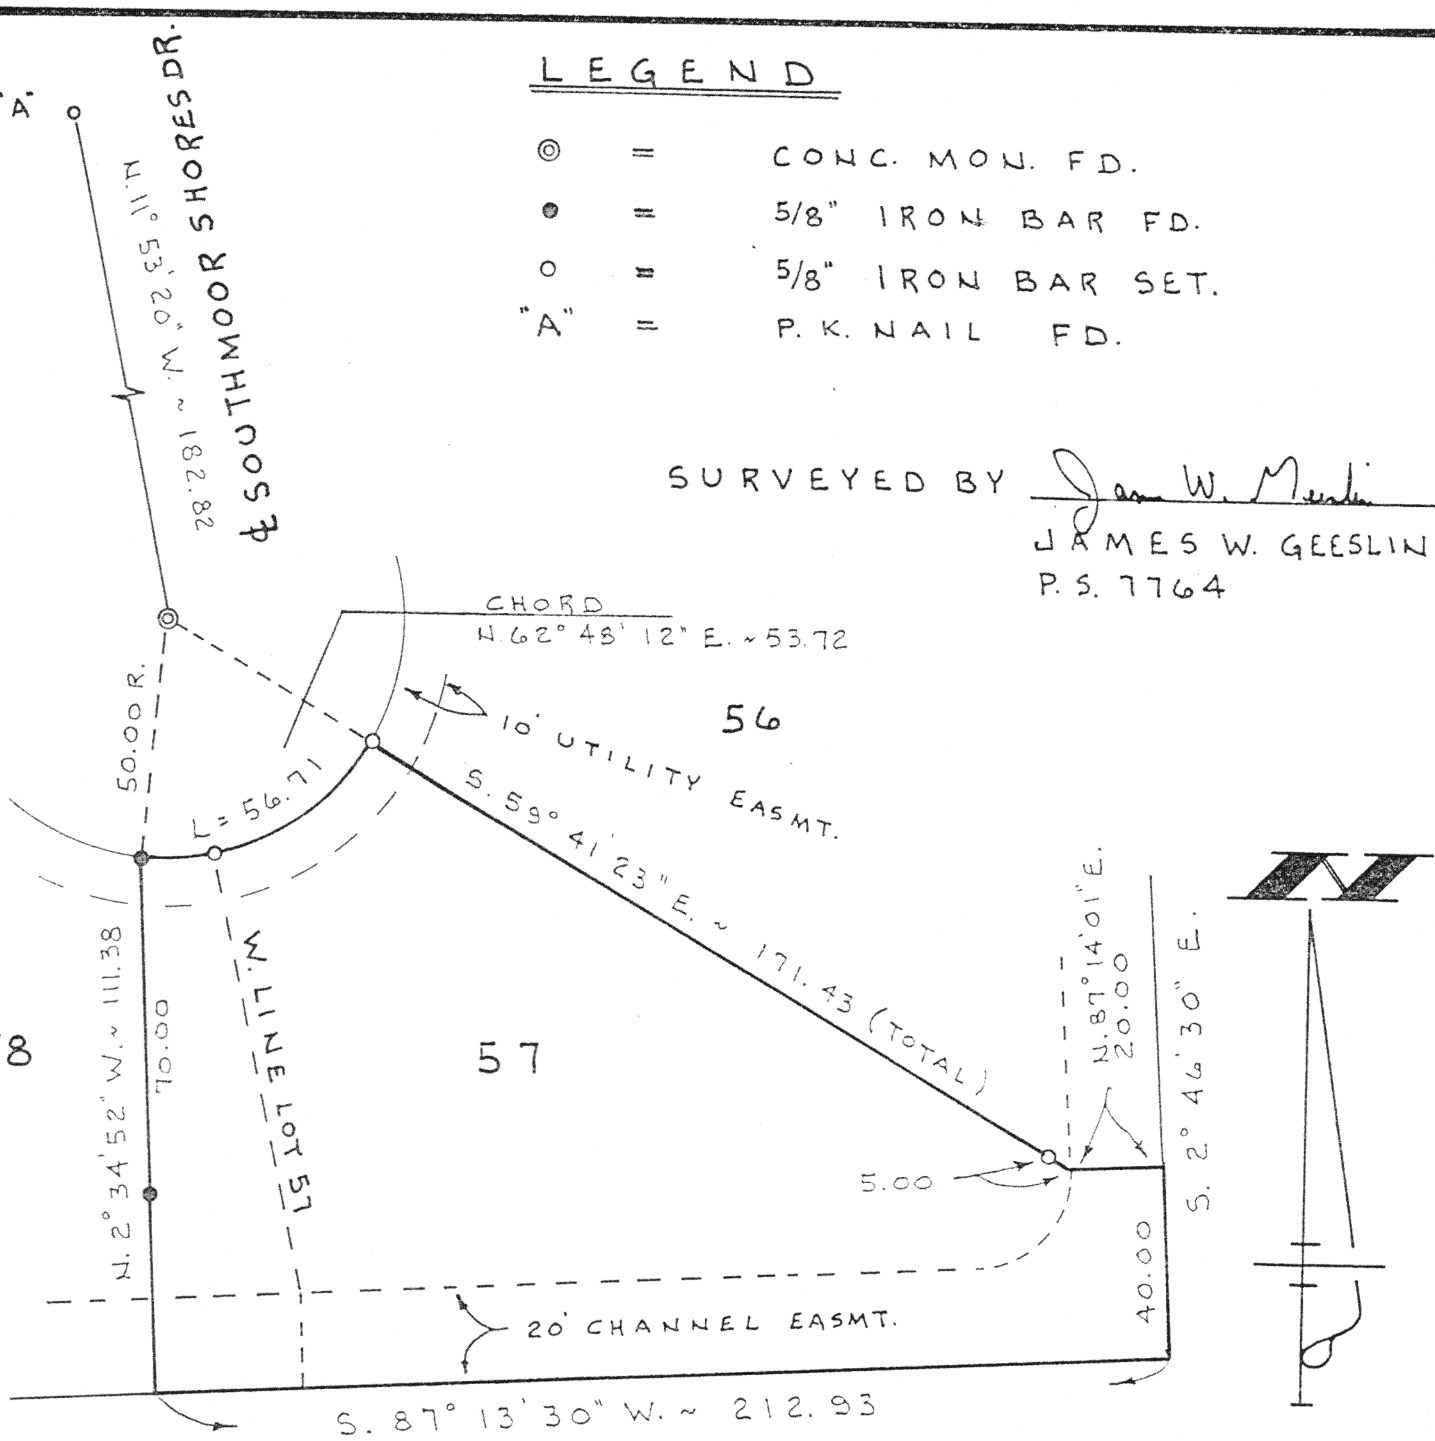

GREN SURVEY

OF LOT 57 & PT. LOT 58 IN SOUTHMOOR SHORES SUBDIVISION, SECTION 17, ST. MARYS TOWNSHIP, AUGLAIZE COUNTY, OHIO.

AUGUST 19, 1998 L-789 SCALE 1" = 40'

GEESLIN LAND SURVEYING

810 EAST MARKET STREET

CELINA, OHIO

PHONE (419) 586-6155

STATE OF OHIO ★ JAMES W. GEESLIN 7764 REGISTERED PROFESSIONAL SURVEYOR ★

PERMANENT PARCEL No. ___-___-___-___-___-___

Part of: _____ Sec. ____ T ____ R ____ _____ Township

Grantor: _____ Area Retained: _____ Acres

Grantee: _____ Area Transferred: _____ Acres

Deed References: _____

APPROVALS

AGENCY | Board of Health | County Sanitary Engineer | County Engineer

DATE