SURVEY OF LOTS 16 AND 17, SEC. R, SANDY BEACH ALLOTMENT, ST. MARYS TOWNSHIP, AUGLAIZE COUNTY, OHIO.

MARCH 28, 1996 SCALE 1" = 40'

SURVEYED BY James W. Geeslin
JAMES W. GEESLIN
P.S. 7764

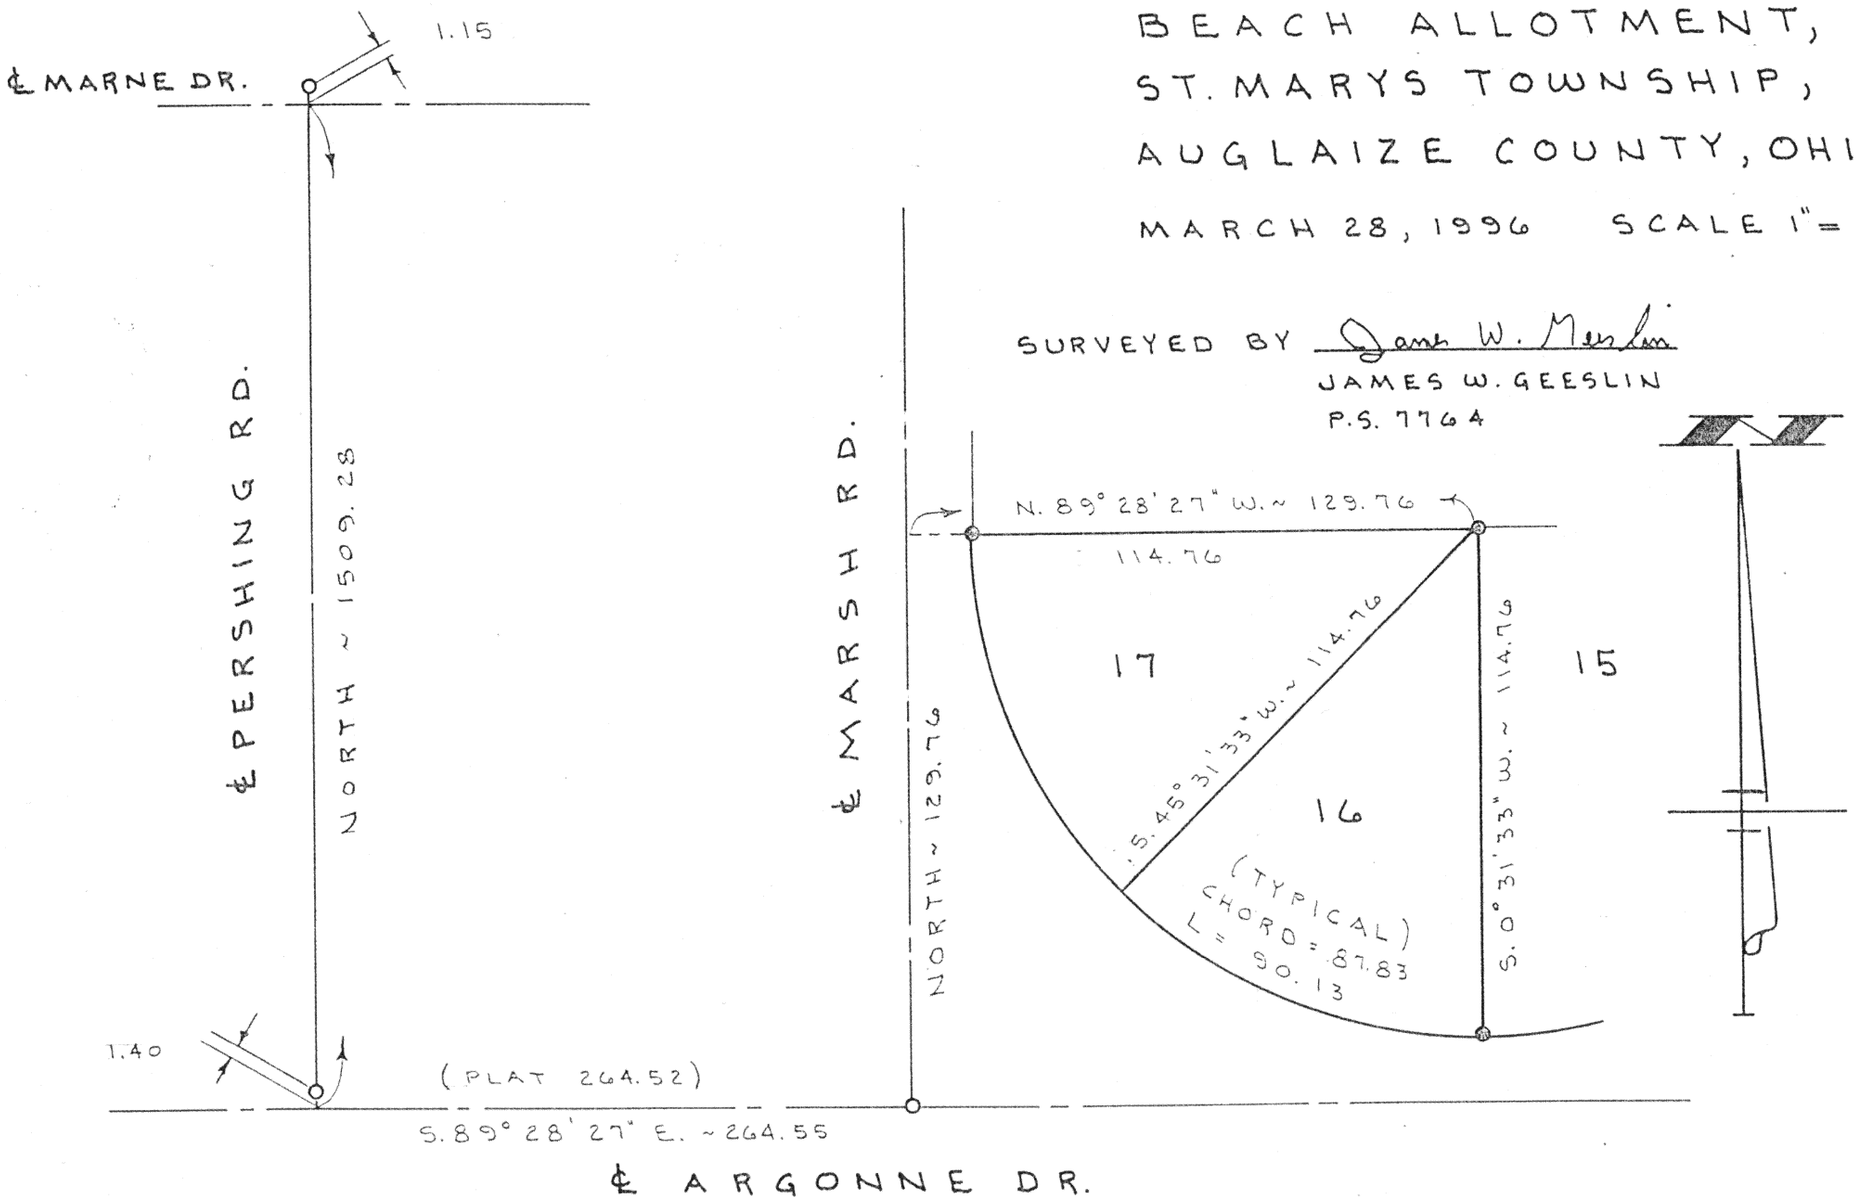

PERMANENT PARCEL No. _____

Part of: Sec. ____ T ____ R ____ Township

Grantor: _____ Area Retained: _____ Acres

Grantee: _____ Area Transferred: _____ Acres

Deed References: _____

APPROVALS AGENCY DATE

Board of Health _____ County Sanitary Engineer _____ County Engineer _____

STATE OF OHIO JAMES W. GEESLIN 7764 REGISTERED PROFESSIONAL SURVEYOR

L-799

GEESLIN LAND SURVEYING
810 EAST MARKET STREET
CELINA, OHIO
PHONE (419) 586-6155

AUG. CO. ENG.