Tue. June 20th 6:45 P.M. city meeting (City St. Marys Bldg.)

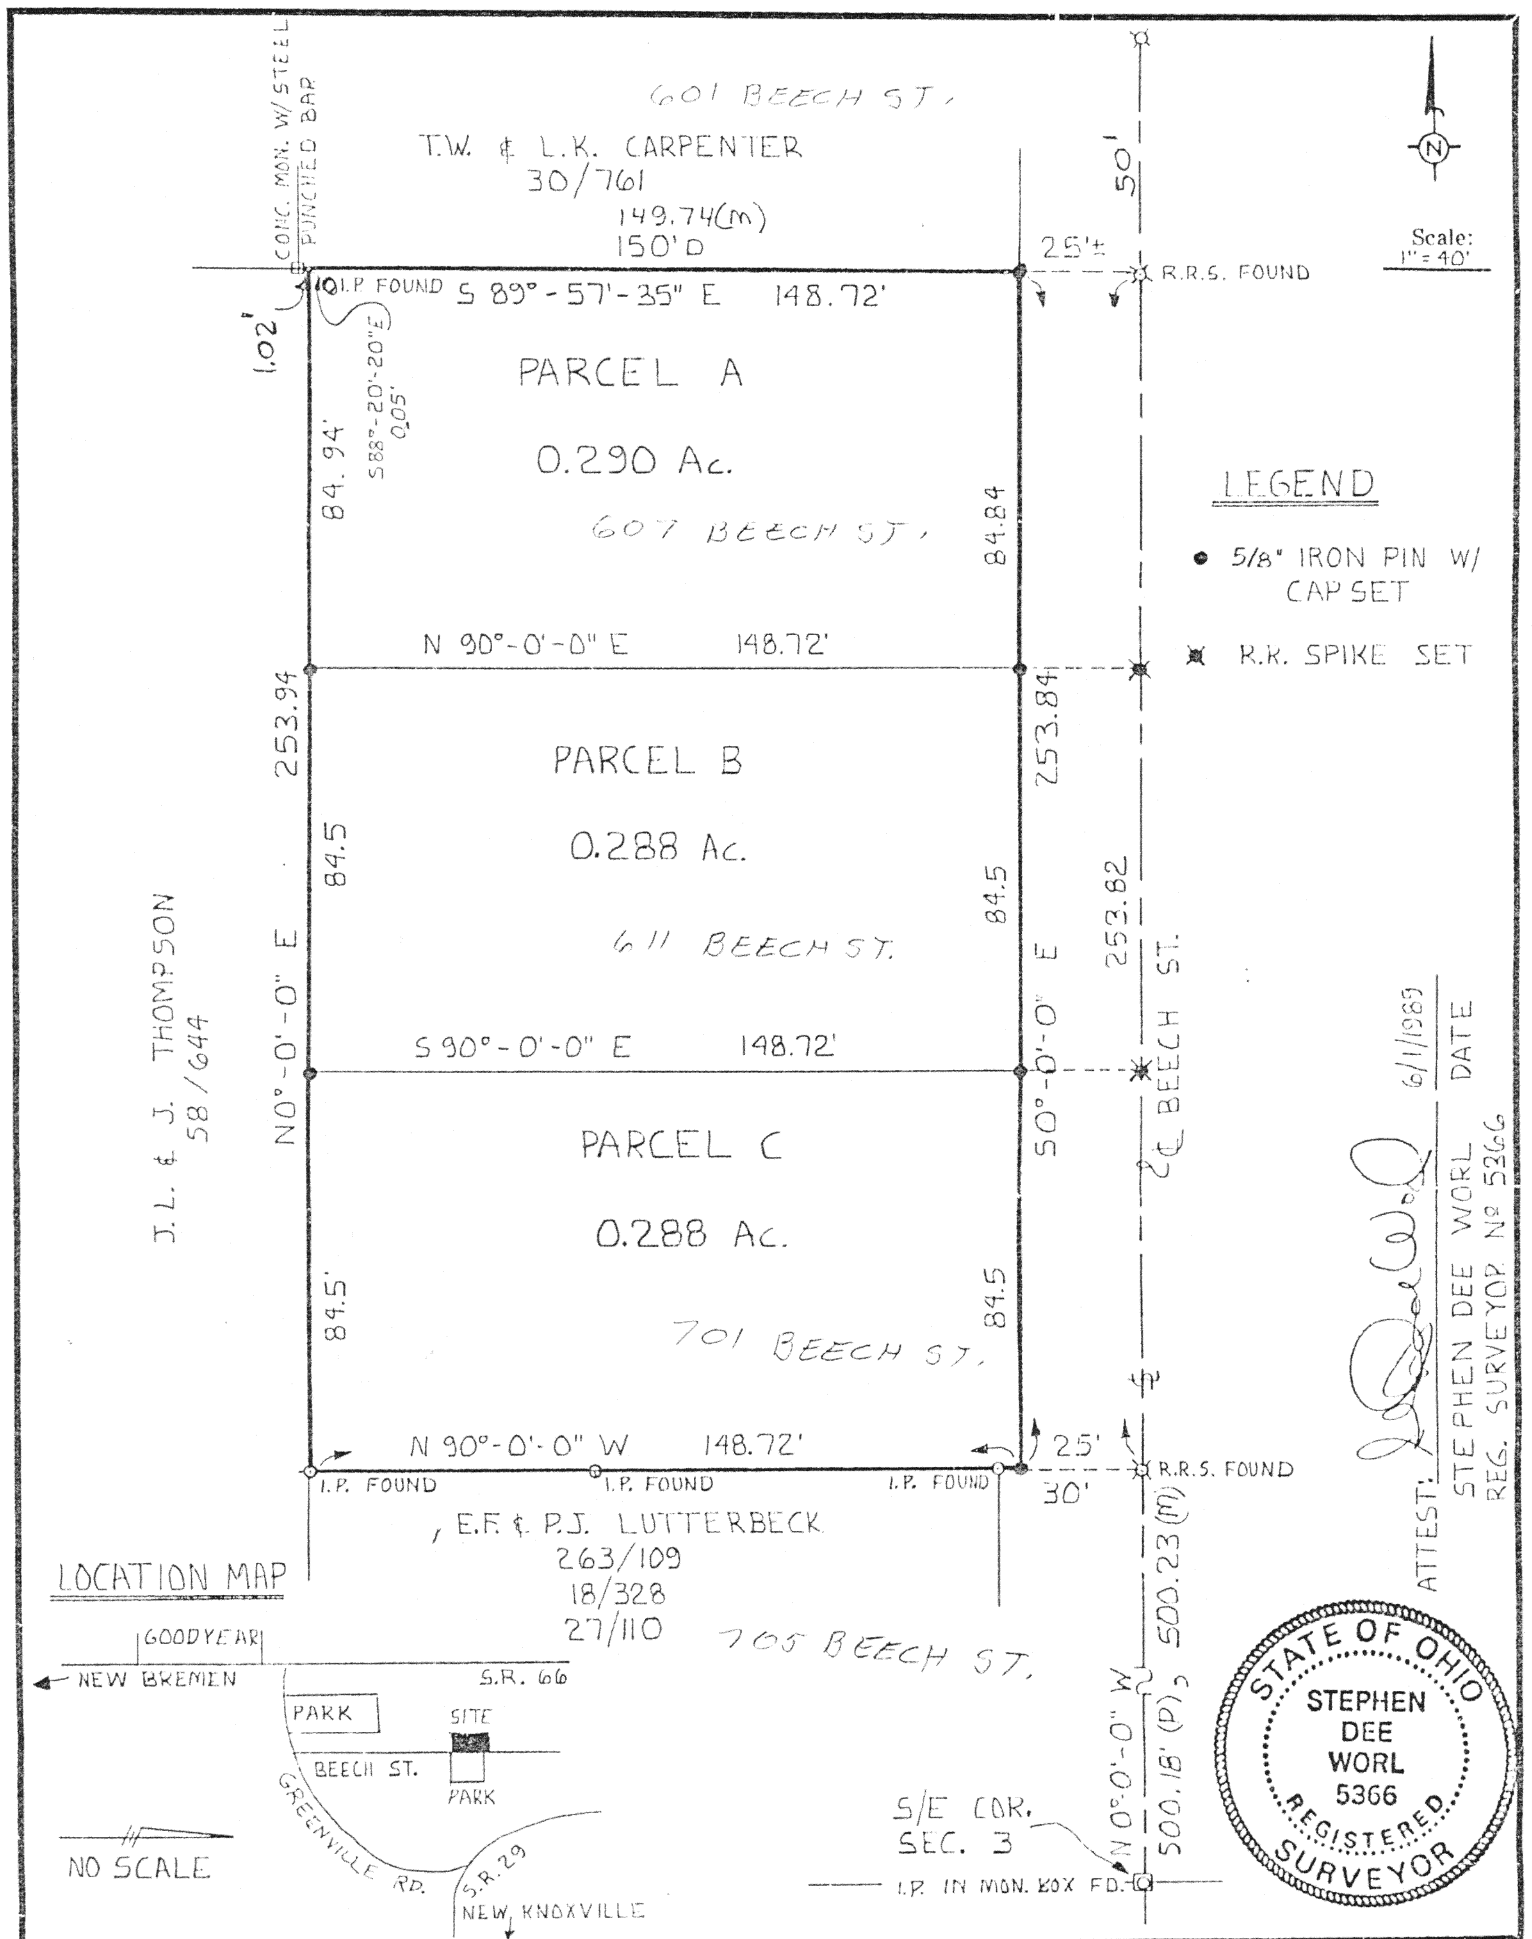

Signature by a representative of the County Engineer's Dept. denotes that this plat meets tax map plat requirements.
Signed: _____ Date _____

Signature by a (representative of the) County Commissioner(s) denotes approval of this plat.
Signed: _____ Date _____

Signature by a representative of the County Health Dept. denotes compliance with Health Regulations.
Signed: _____ Date _____

Signature by a representative of the Auglaize County Regional Planning Commission denotes approval of this plat.
Signed: _____ Date _____

WORL & Associates, Inc.
Consulting Engineers & Surveyors
1067 Drive · Sidney, Ohio 45365
(5 36 · FAX (513) 498-5155

Client CYRIL BERGMAN
County AUGLAIZE Twp. ST. MARYS Sec. 3
Drawn by K. RODEHEFFER Scale 1" = 40' Drwg. No. _____
Checked by S.D.W. Date 6-1-89
Sheet 1 of 1 S ; R 4 E)

N-37