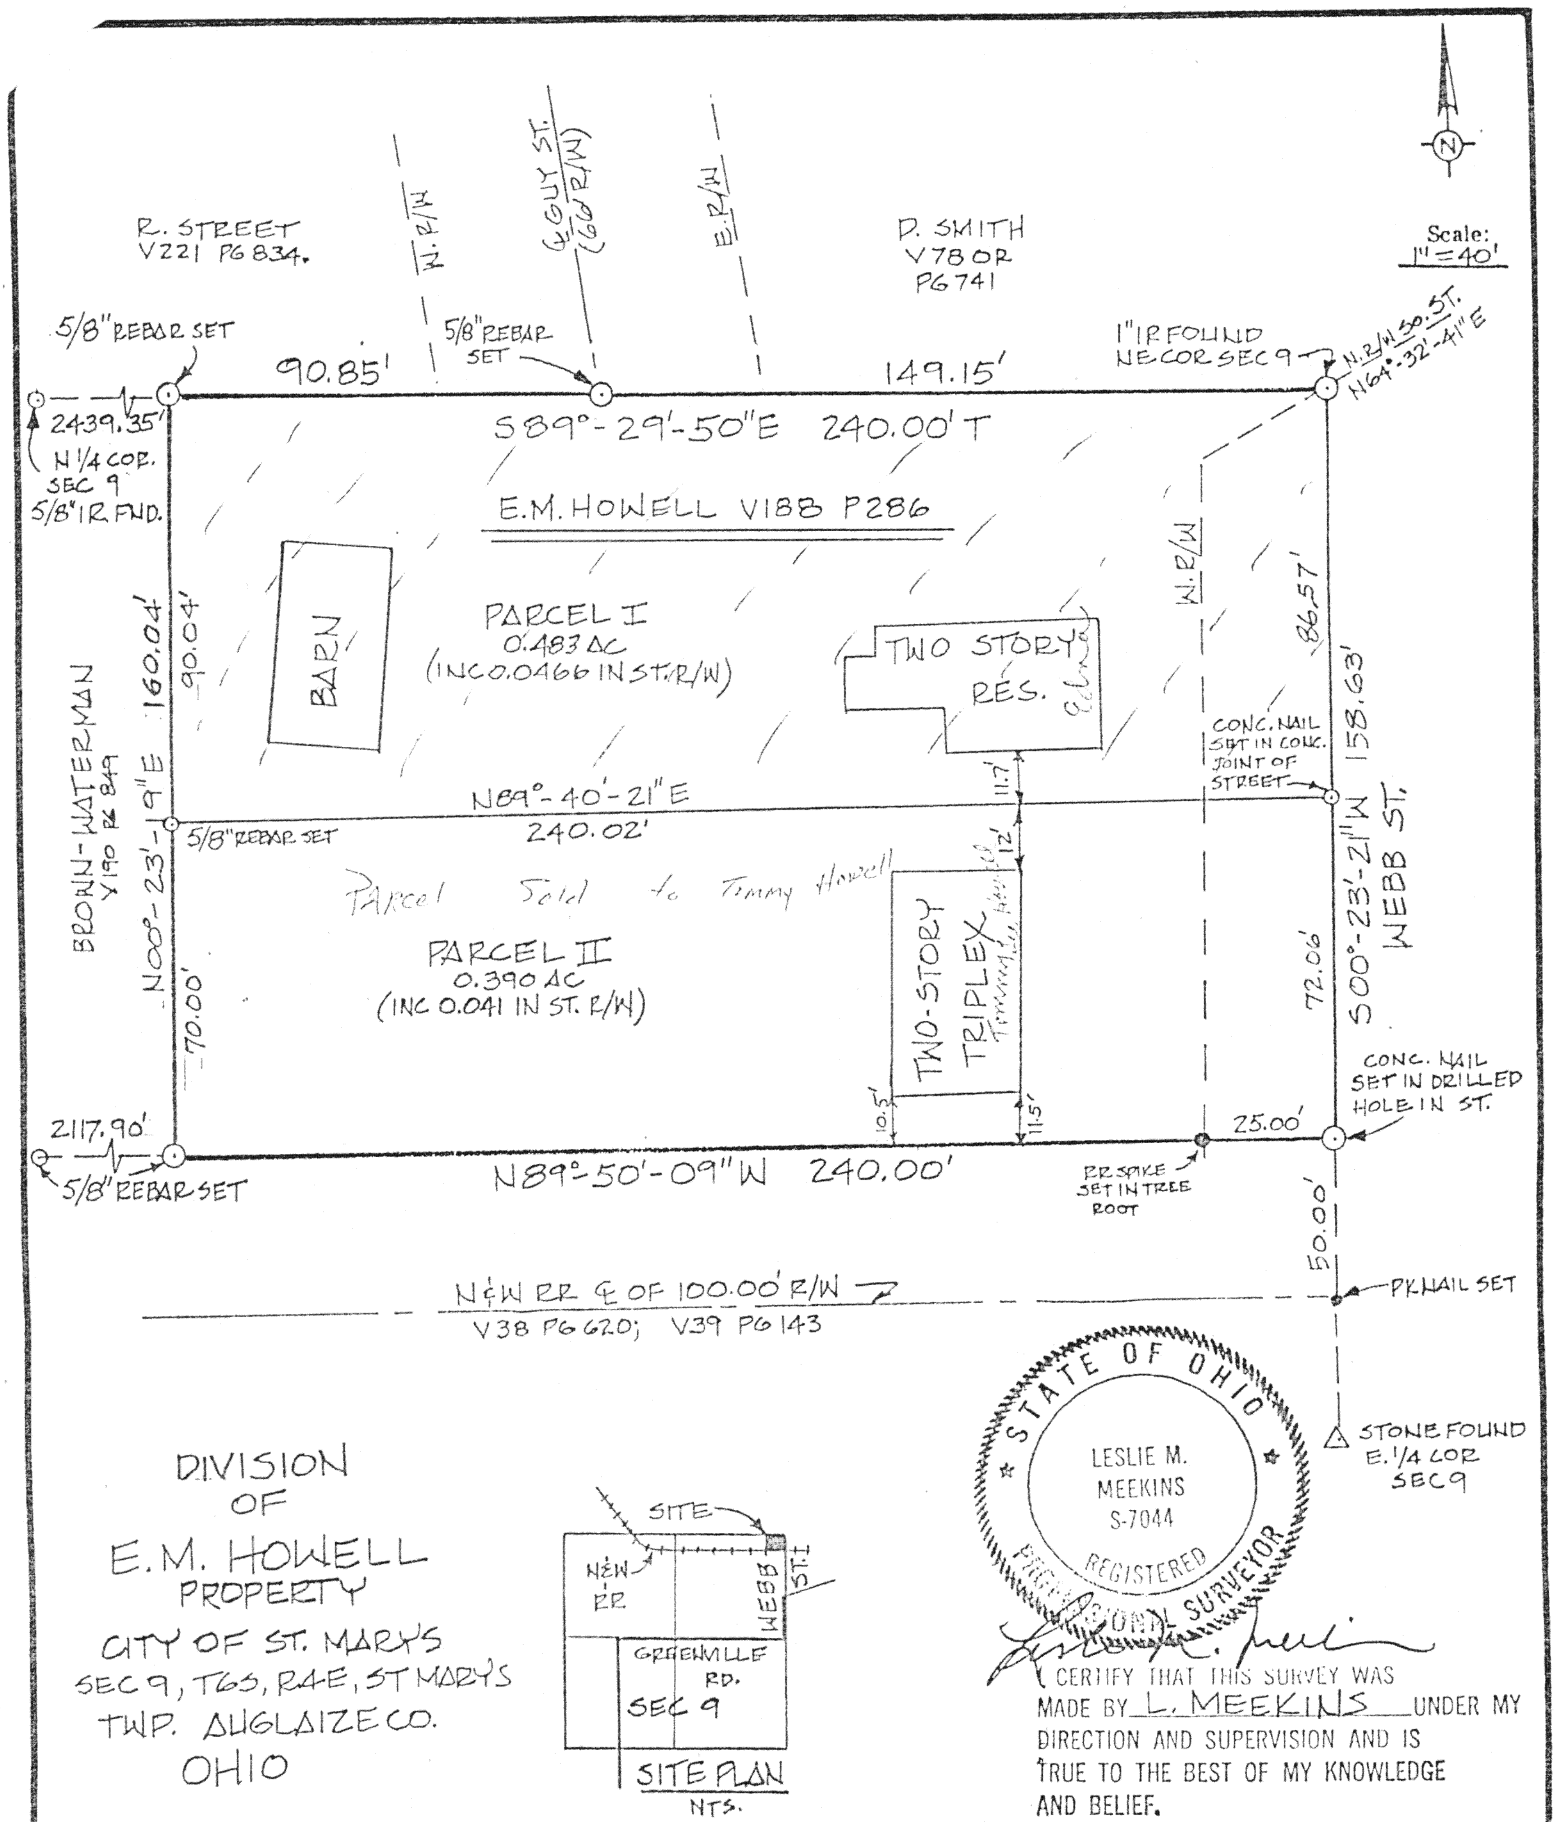

DIVISION
OF
E.M. HOWELL
PROPERTY
CITY OF ST. MARYS
SEC 9, T6S, R4E, ST MARYS
TWP. AUGLAIZE CO.
OHIO

SITE PLAN
NTS.

STATE OF OHIO
LESLIE M.
MEEKINS
S-7044
REGISTERED
PROFESSIONAL SURVEYOR

I CERTIFY THAT THIS SURVEY WAS MADE BY L. MEEKINS UNDER MY DIRECTION AND SUPERVISION AND IS TRUE TO THE BEST OF MY KNOWLEDGE AND BELIEF.

12/2/88
DATE

NOTE: BRG FOR E. LINE OF SEC 9
TAKEN FROM SURVEY BY G. GEESLIN

PLAT IS VOID UNLESS SIGNED WITH RED INK.

Signature by a representative of the County Health Dept. denotes compliance with Health Regulations.
Signed: _____ Date _____

Signature by a representative of the Auglaize County Regional Planning Commission denotes approval of this plat.
Signed: _____ Date _____

Signature by a representative of City with 3 mile limit jurisdiction or Twp. Trustees or Village with zoning jurisdiction denotes approval of this plat. Signed: _____
for political S. D. of: _____ Date _____

Signature by a representative of the County Engineer's Dept. denotes that this plat meets tax map plat requirements.
Signed: _____ Date _____

MEEKINS SURVEYING & ENGINEERING
256 N. Spruce St.
St. Marys, Ohio 45885
419-394-2408

Client MRS. E.M. HOWELL
County AUGLAIZE Twp. ST. MARYS Sec. 9
Drawn by LM Scale 1" = 40 Drwg. No. _____
Checked by LM Date 12/5/88
Sheet 1 of 1 (T 6 S; R 4 E)

N-81