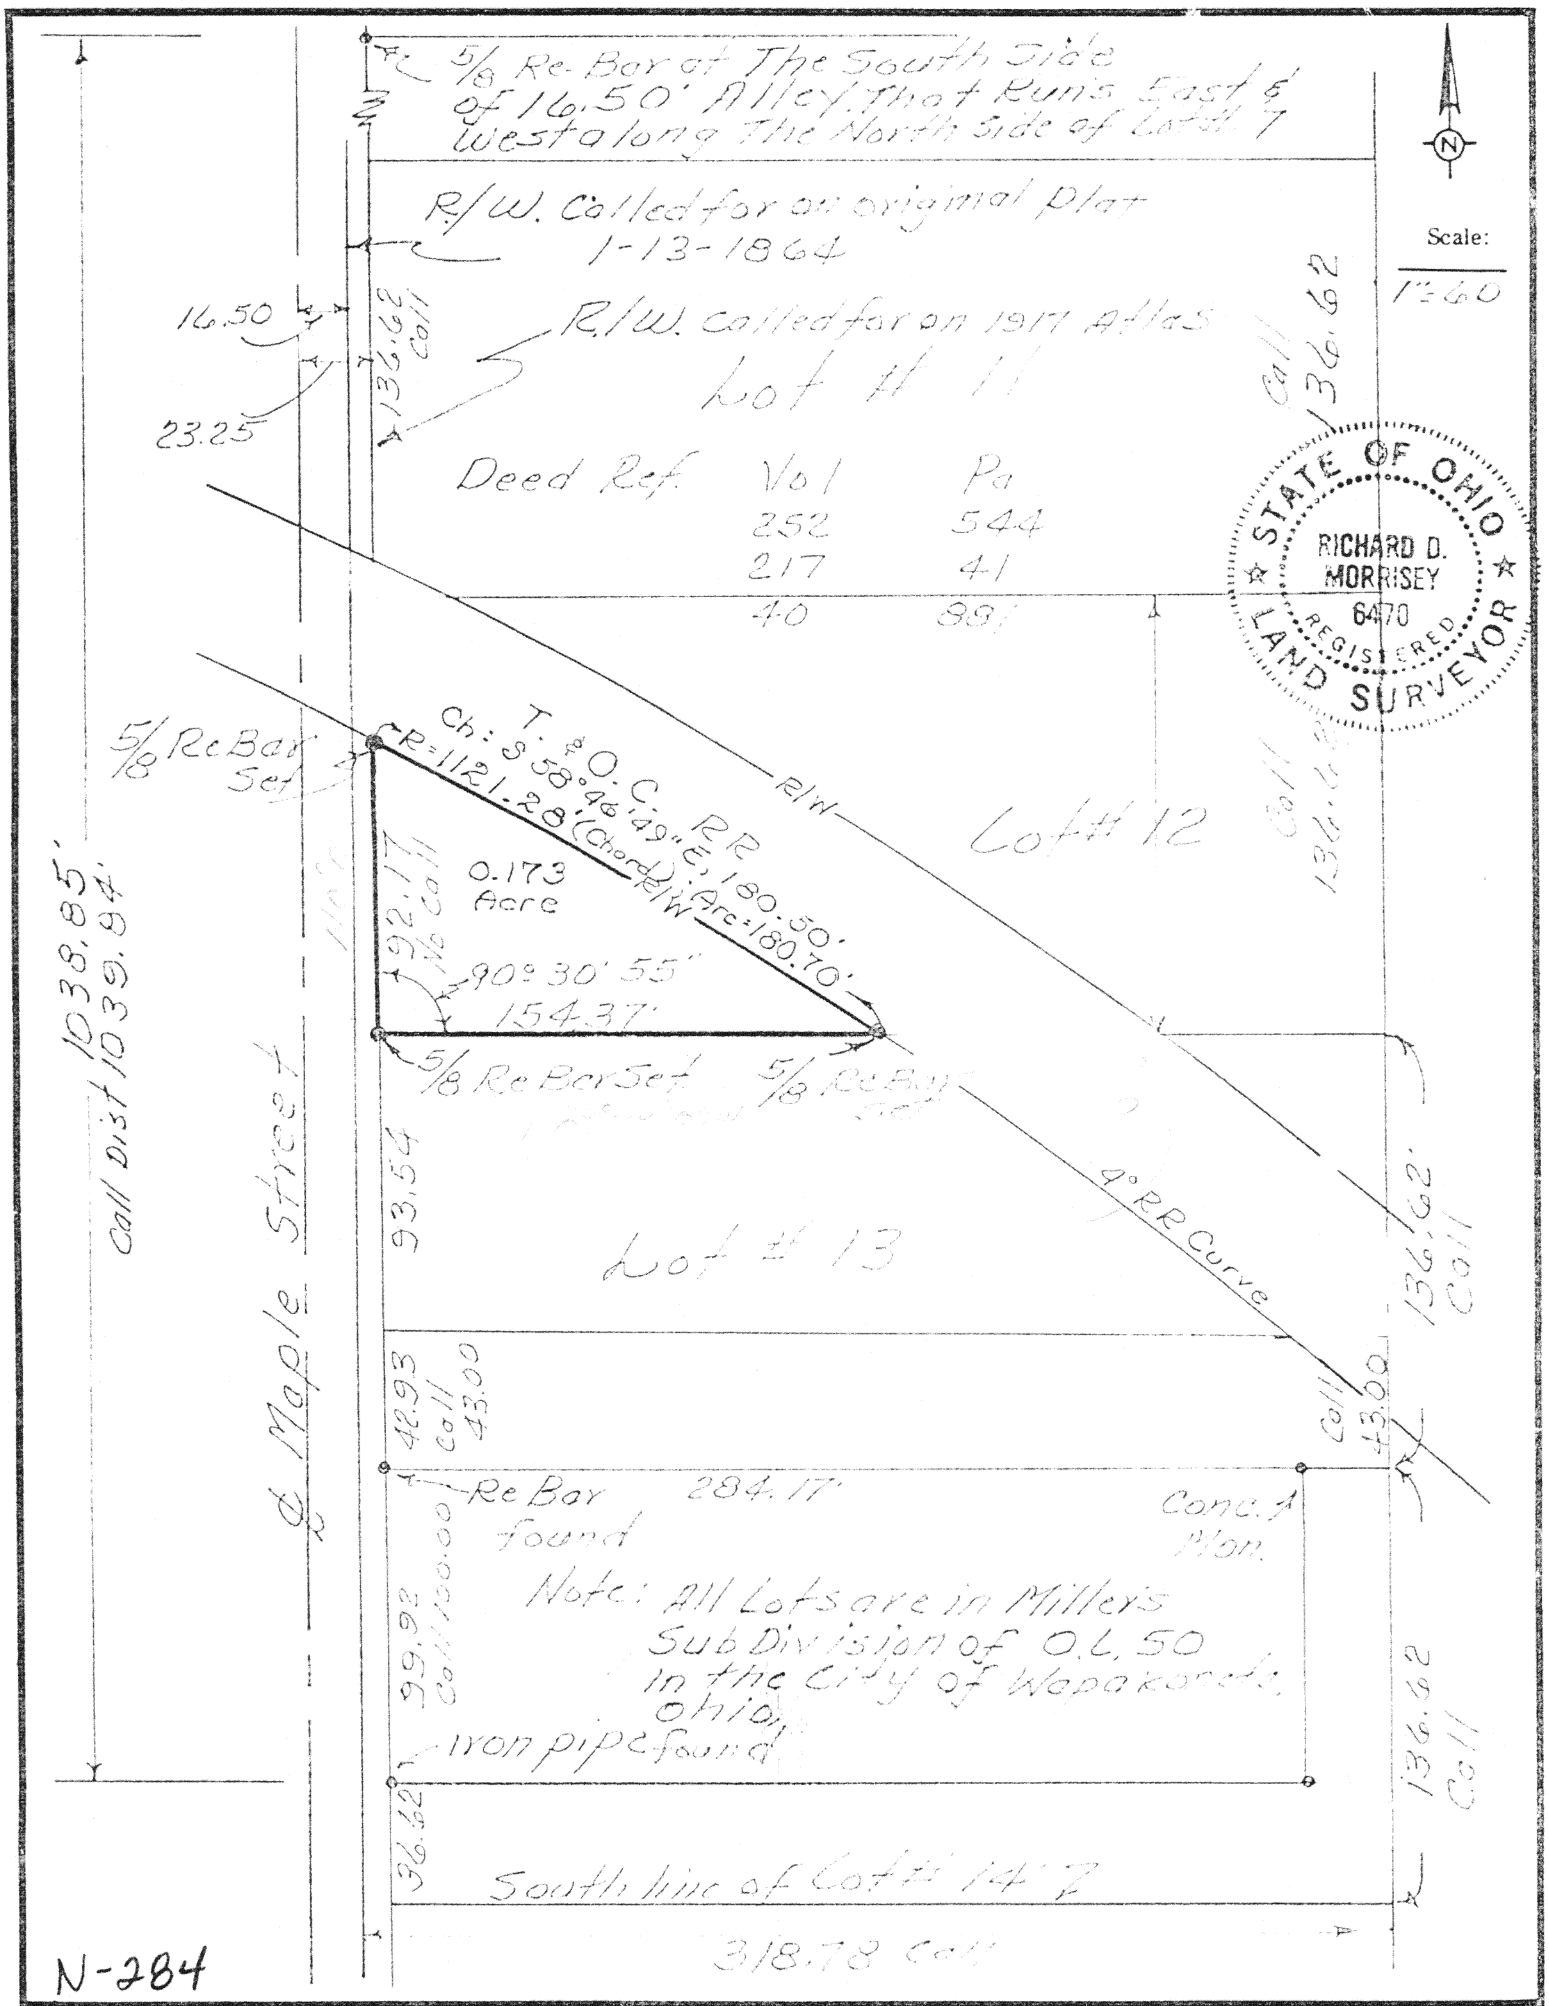

Signature by a representative of the County Health Dept. denotes compliance with Health Regulations.
Signed: _____ Date _____

Signature by a representative of the Auglaize County Regional Planning Commission denotes approval of this plat.
Signed: _____ Date _____

Signature by a representative of City with 3 mile limit jurisdiction or Twp. Trustees or Village with zoning jurisdiction denotes approval of this plat. Signed: _____
for political S. D. of: _____ Date _____

Signature by a representative of the County Engineer's Dept. denotes that this plat meets tax map plat requirements.
Signed: _____ Date _____

Richard D. Morrisey
LS 6470

Client James Floyd 608 Maple St.
County Auglaize Twp. Duchouquet Sec. Wapakoneta,
Drawn by Jim Patrick Scale 1"=60 Drwg. No. _____
Checked by _____ Date 7-10-87
Sheet 1 of 1 (T____S ; R____E)