SARAH & AARON DREXLER SURVEY

Being Lot No. 329 in the Skinner & Holbrook's Southwest Addition to the City of Wapakoneta, Duchouquet Township, Auglaize County, Ohio.

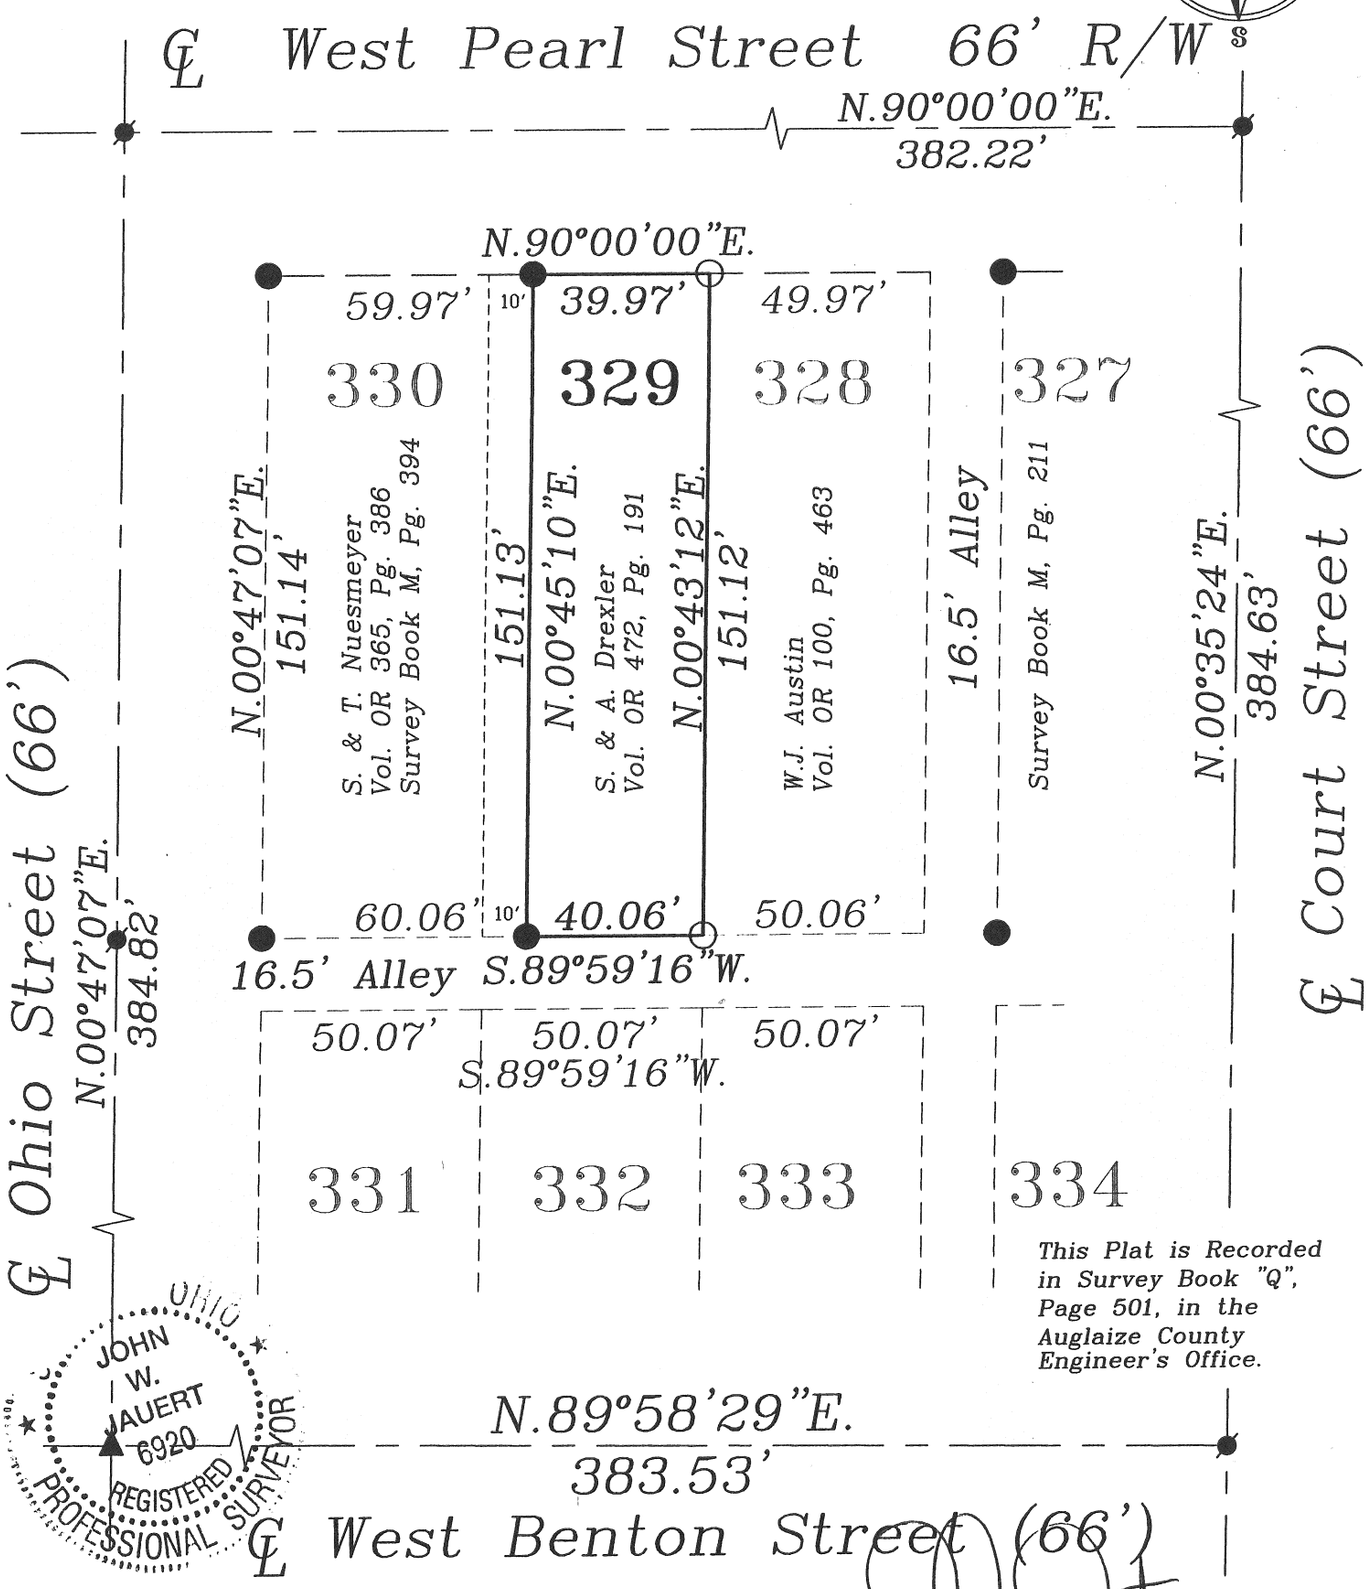

This Plat is Recorded in Survey Book "Q", Page 501, in the Auglaize County Engineer's Office.

OHIO JOHN W. JAUERT 6920 REGISTERED PROFESSIONAL SURVEYOR

LEGEND

- ○ Iron Pin Set
- ● P.K. Nail Found
- ▲ R.R. Spike Set
- ● Iron Pin Found

0 50 100

GRAPHIC SCALE

(1 inch = 40 feet)

ATTEST: _____

John W. Jauert
Professional Surveyor
No. 6920

Jauert surveying
11584 Monroe Road
Wapakoneta, Ohio
45895
(419) 657-6999

CLIENT: Sarah & Aaron Drexler		
COUNTY: Auglaize	TOWNSHIP: Duchouquet	SEC.
DRAWN BY: J.W.J.	SCALE: 1"=40'	DWG.# 10-3686
CHECKED BY:	DATE: March 2010	
SHEET 1 OF 1		(T-5 -S; R-6 -E)

Q-501